

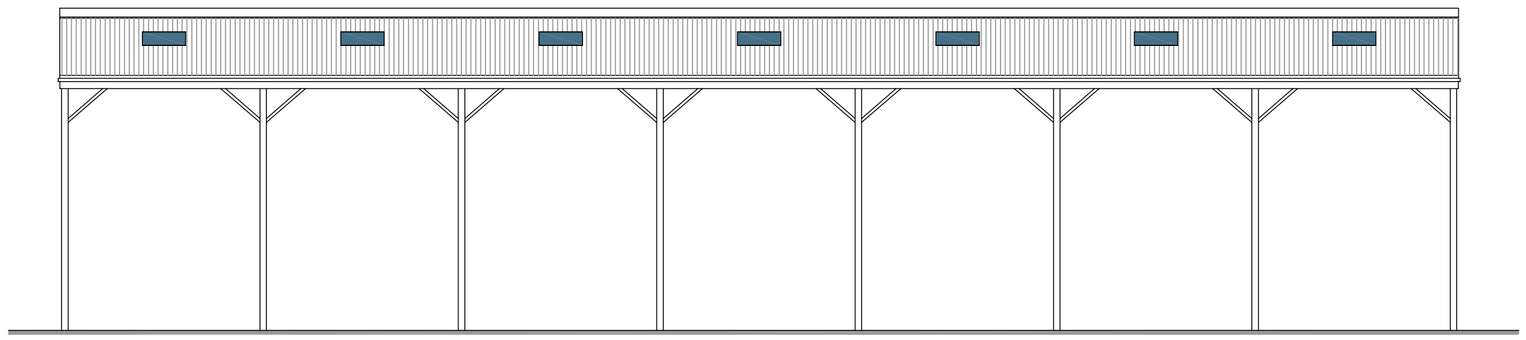



North Elevation 1:100

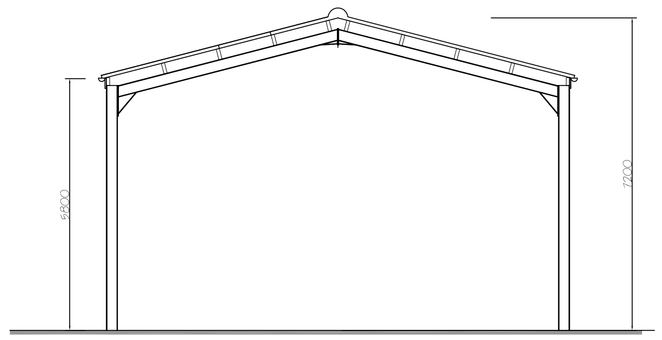


West Elevation 1:100

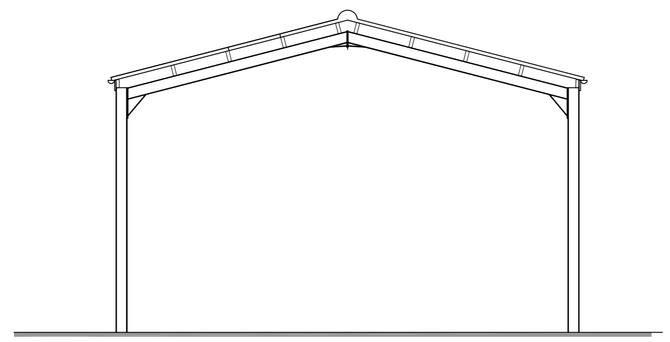


East Elevation 1:100

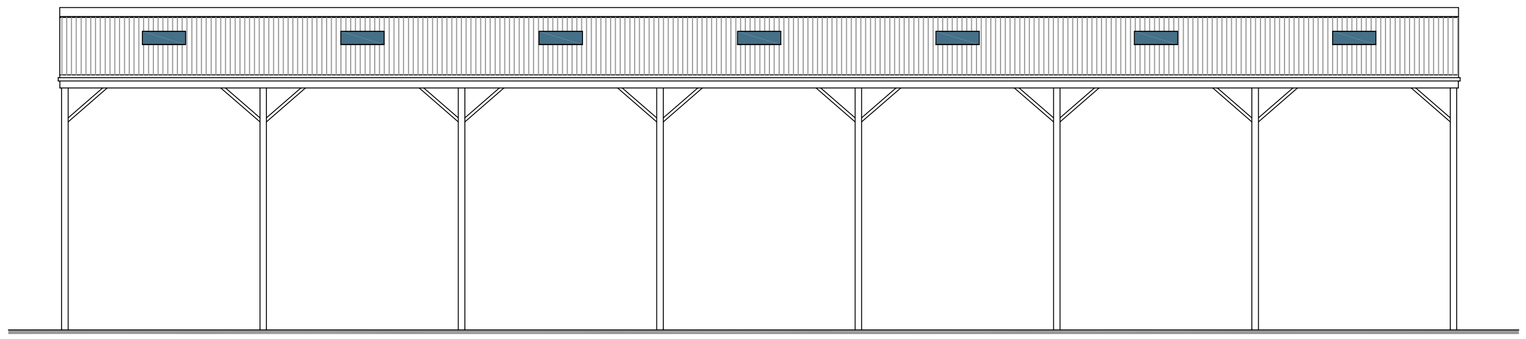


South Elevation 1:100

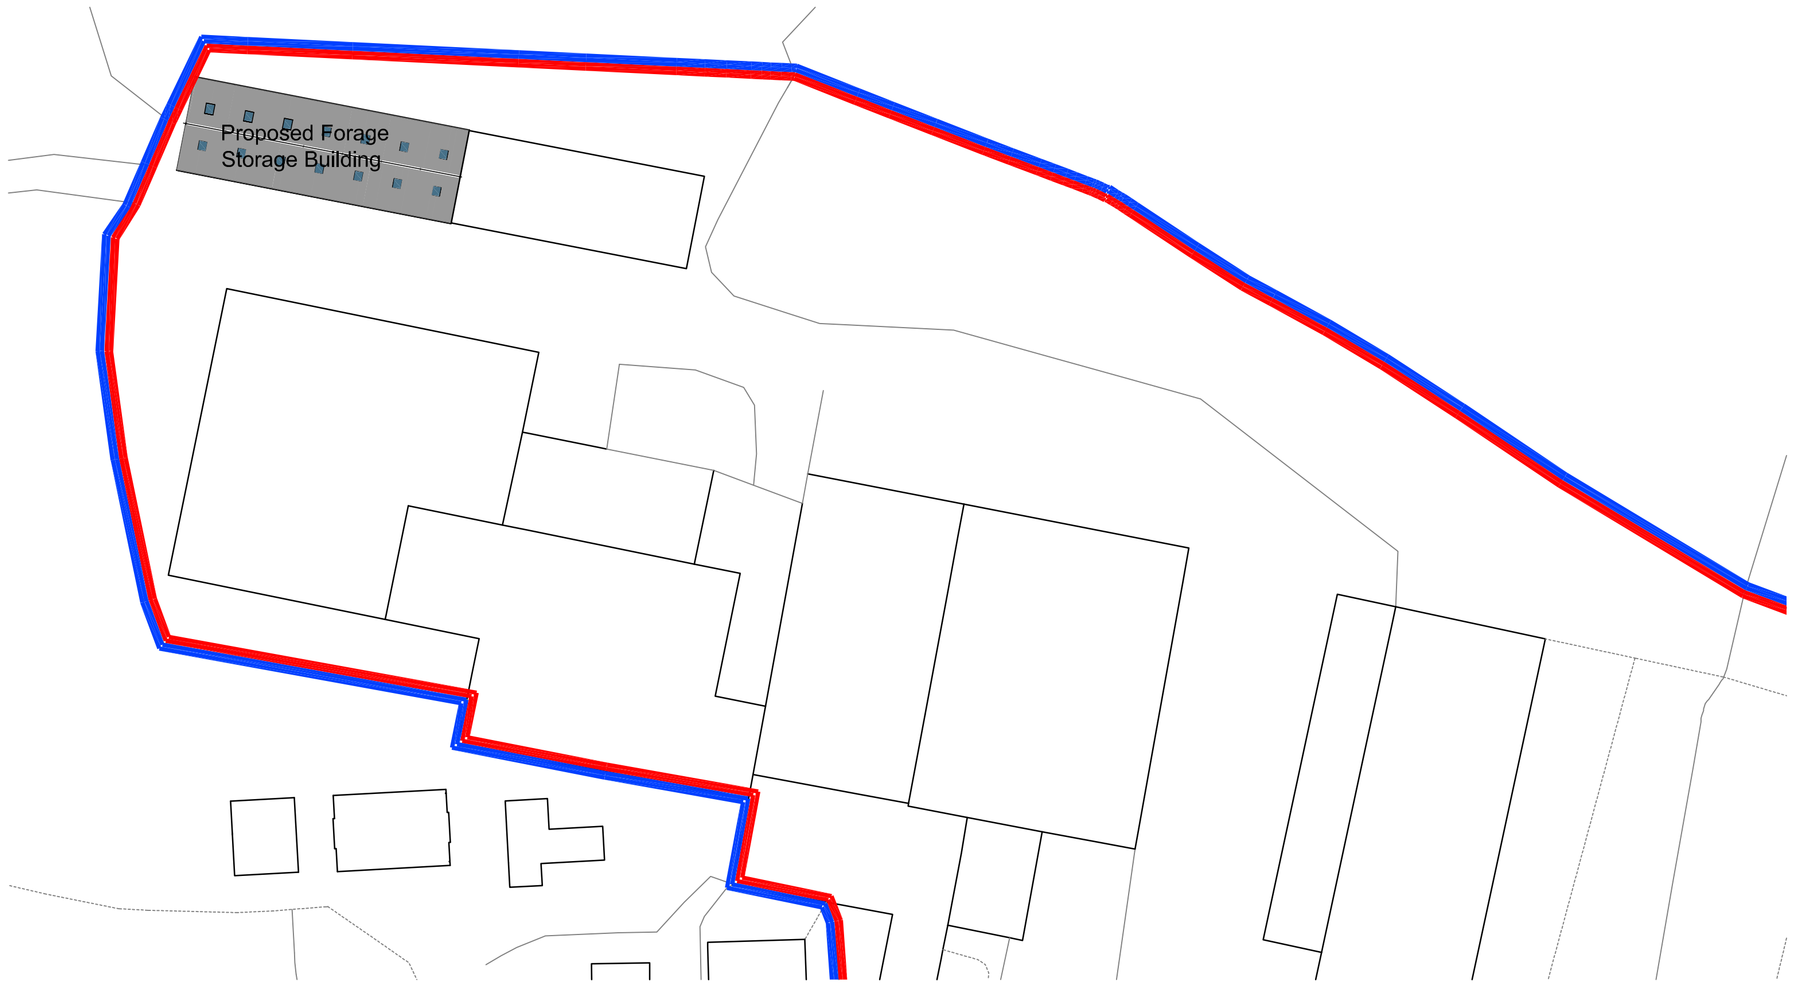


Block Plan 1:500

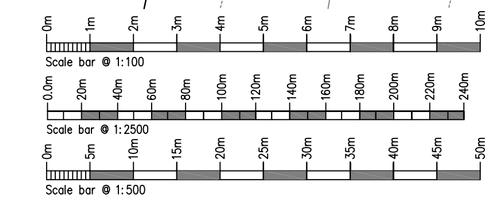


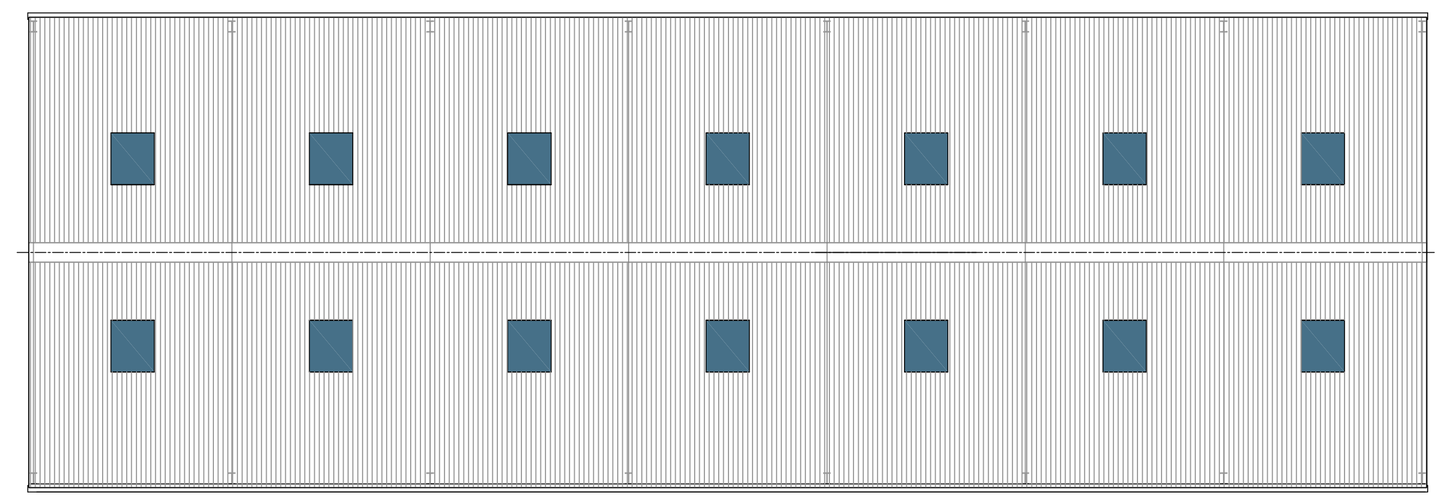

Roof Plan 1:100

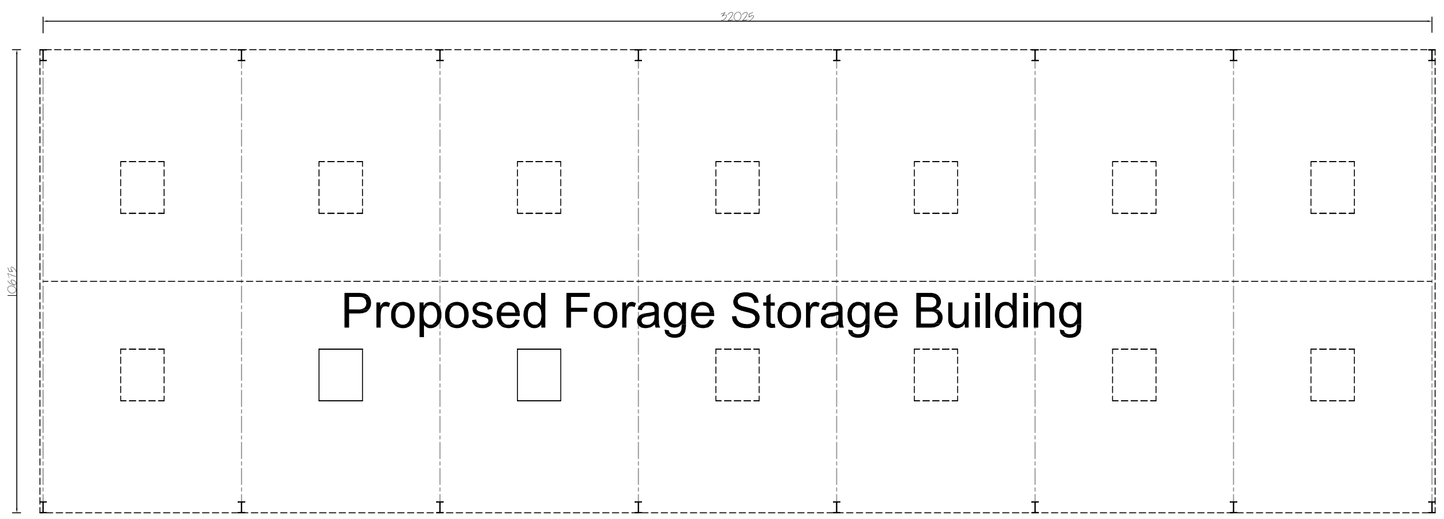

Ground Floor Plan 1:100

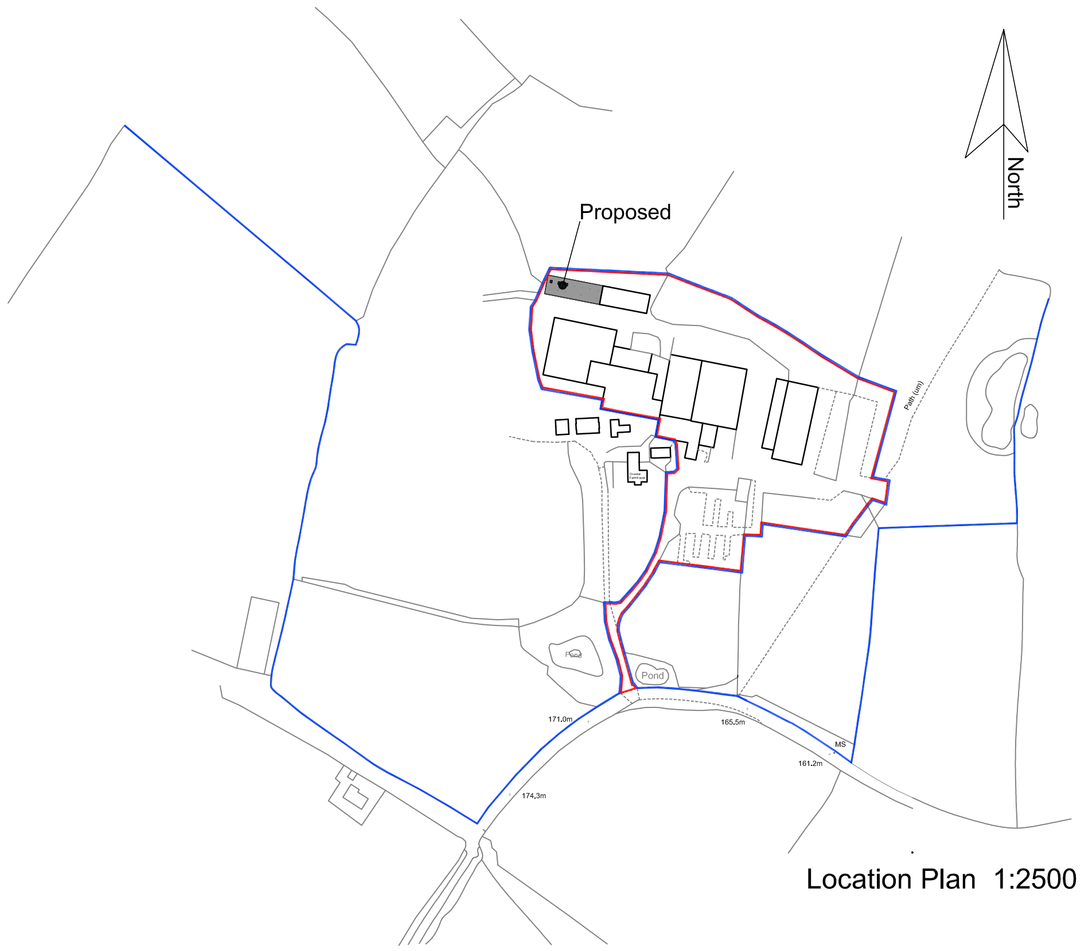

Location Plan 1:2500

Rev.	Drawn	Comments.	Date

MAC
ARCHITECTURAL DESIGN LTD
Moorland House, 123 Moorland Road, Burslem, ST6 1JD.
T:01782 503302 E:admin@mac-arch.co.uk

Client:
Mr & Mrs J. Bloor

Project:
Proposed Extension to Forage Storage Building at Overton Farm, Hollington, Near Tean, Stoke-on-Trent, Staffordshire. ST10 4HW

Title:
Proposed Plans & Elevations

Status:
Planning.

Paper Size A1: Date: May 2020 Drawing Ref: 1671-AL01A