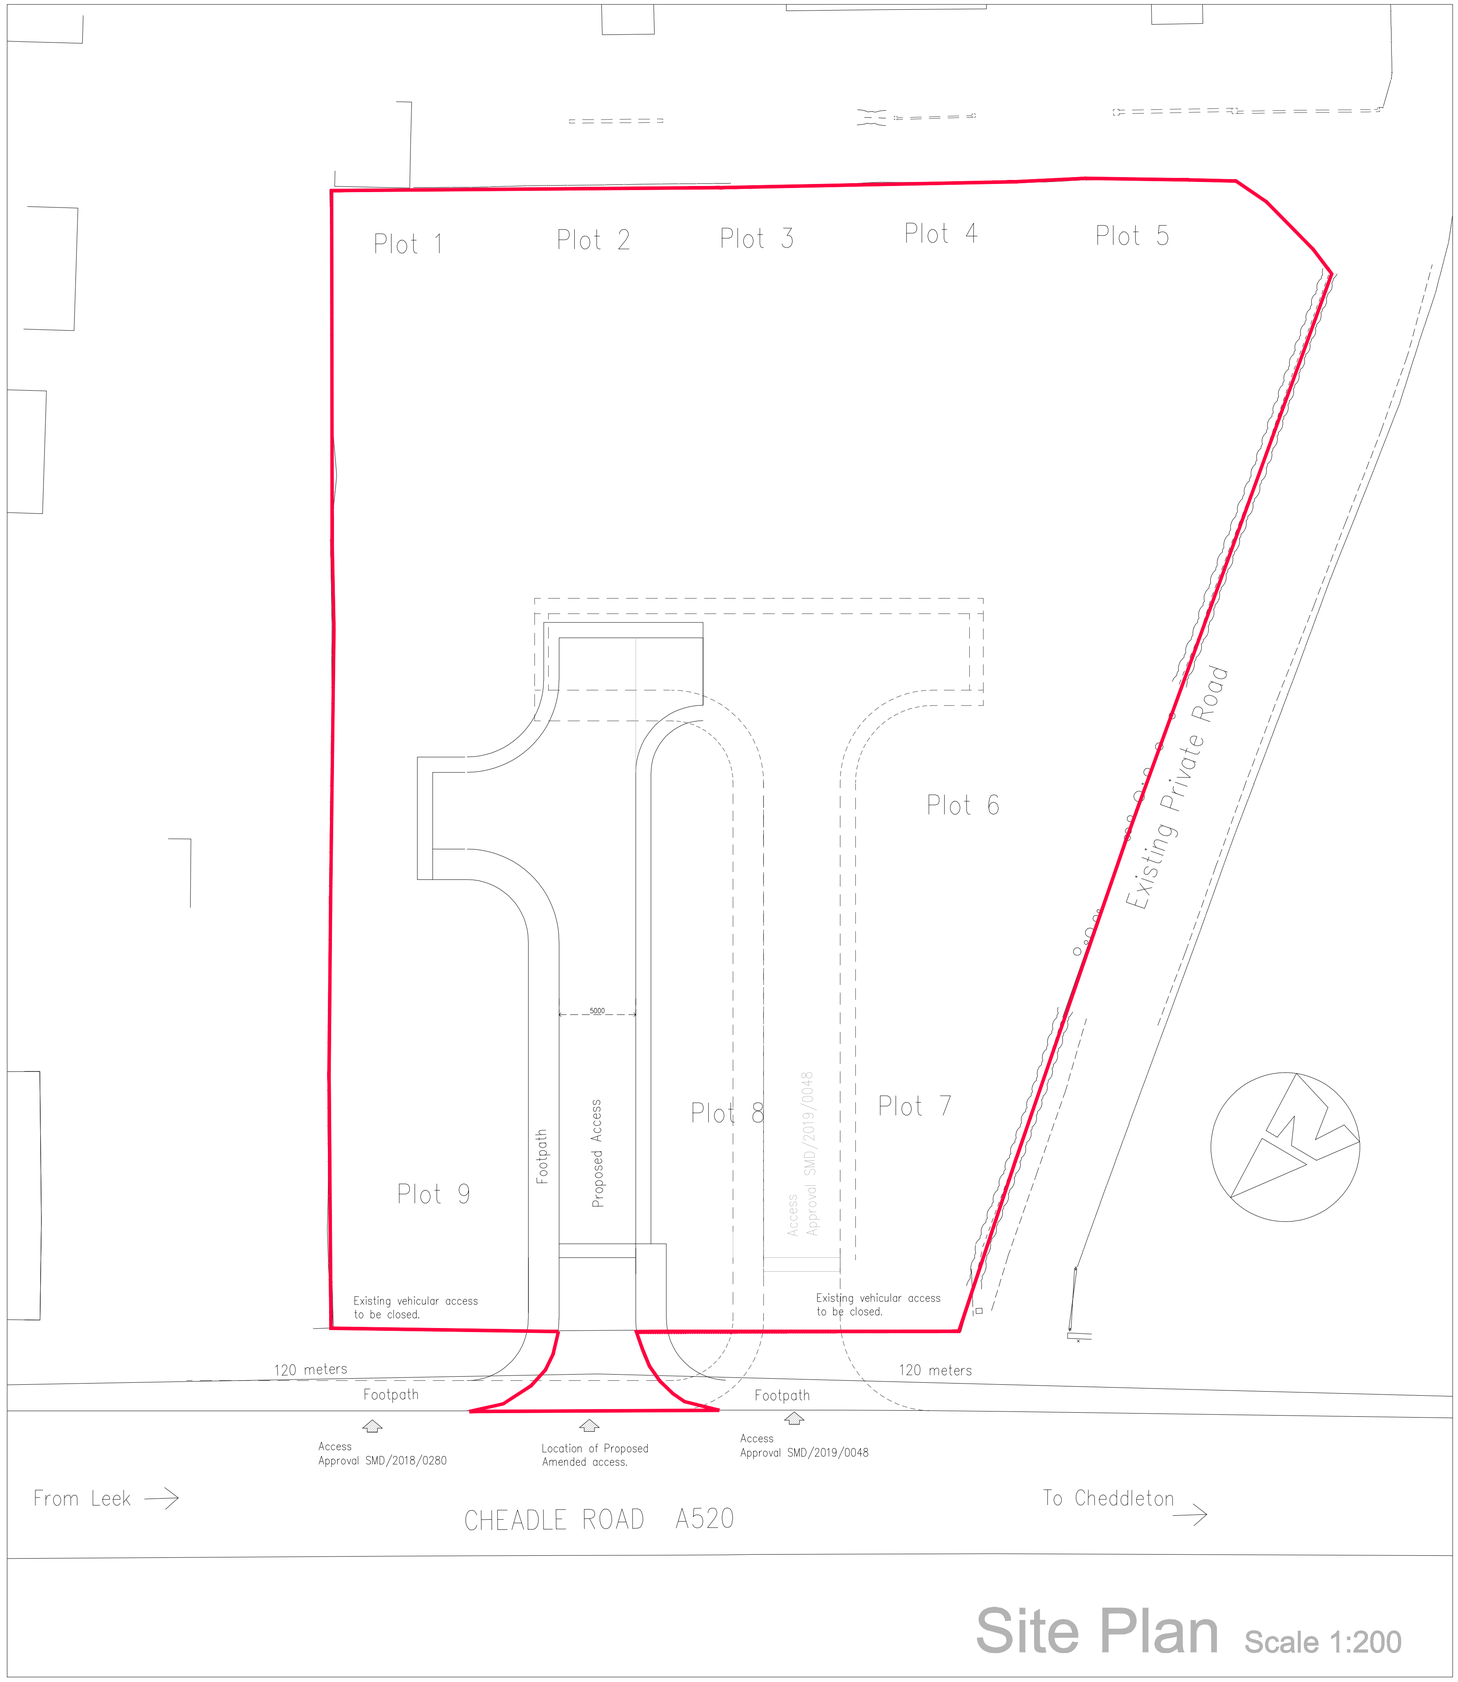

Site Plan Scale 1:200

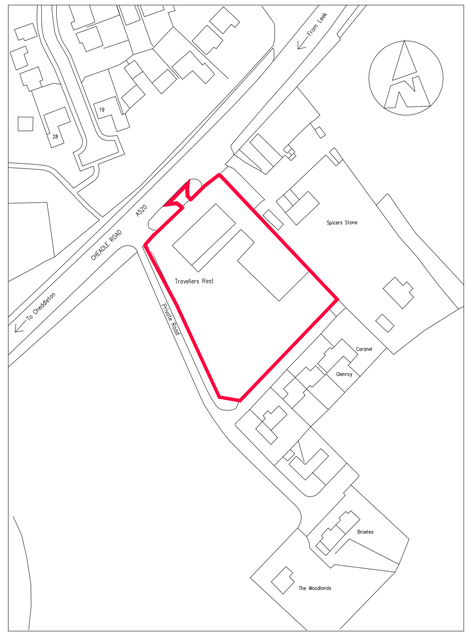

© Crown Copyright 2020 All rights reserved. Licence number 100049235

Location Plan 1:1250

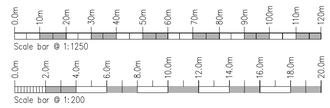

Rev.	Drawn	Comments.	Date
A	ACB	Re-site location of vehicular access.	28.05.20

MAC
ARCHITECTURAL DESIGN LTD
Moorland House, 123 Moorland Road, Burslem, ST6 1JD.
T:01782 503302 E:admin@mac-arch.co.uk

Developer:
Broadoak Properties Ltd.

Project:
Proposed Residential Development at The Travellers Rest. Cheadle Road, Leekbrook, Leek. Staffordshire ST13 7DR.

Title:
Indicative Site Plan Layout.

Status:
Planning.

A1: Drawn: A C Bailey Date: December 2018 Drg Ref: 1514-21A