This drawing is copyright and should not be reproduced without the permission of Building Design Service

Sheet size A1



PROPOSED FRONT ELEVATION

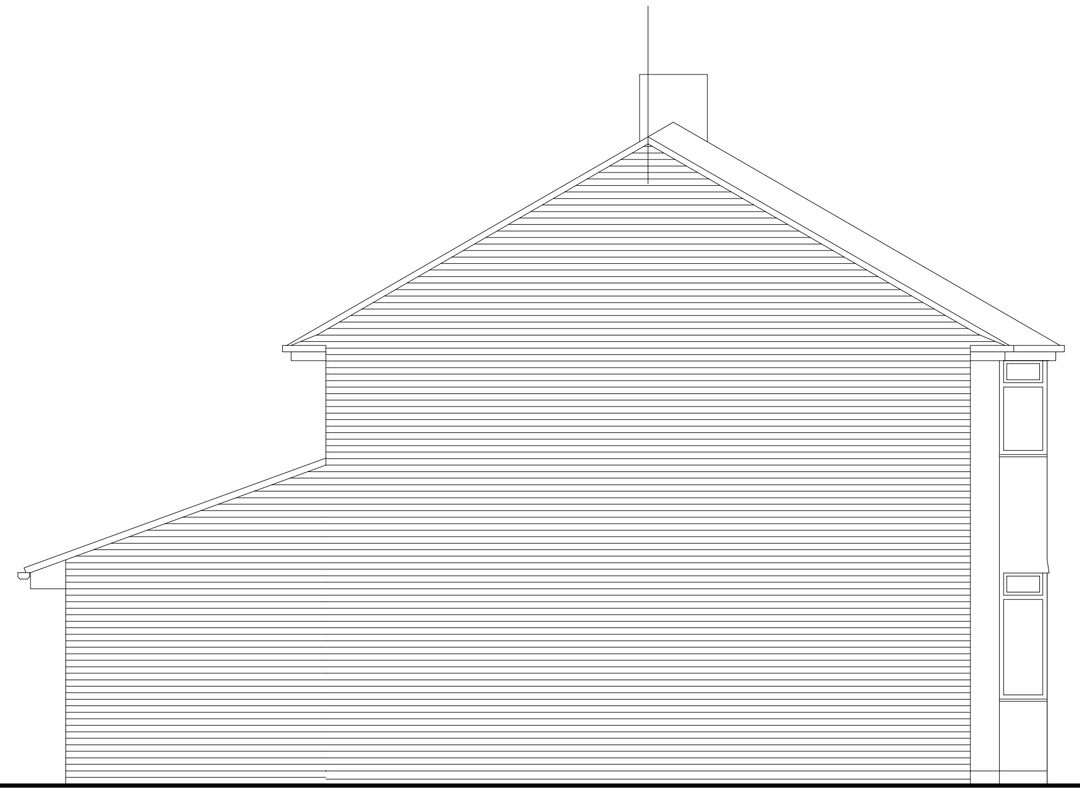

PROPOSED SIDE ELEVATION



PROPOSED REAR ELEVATION

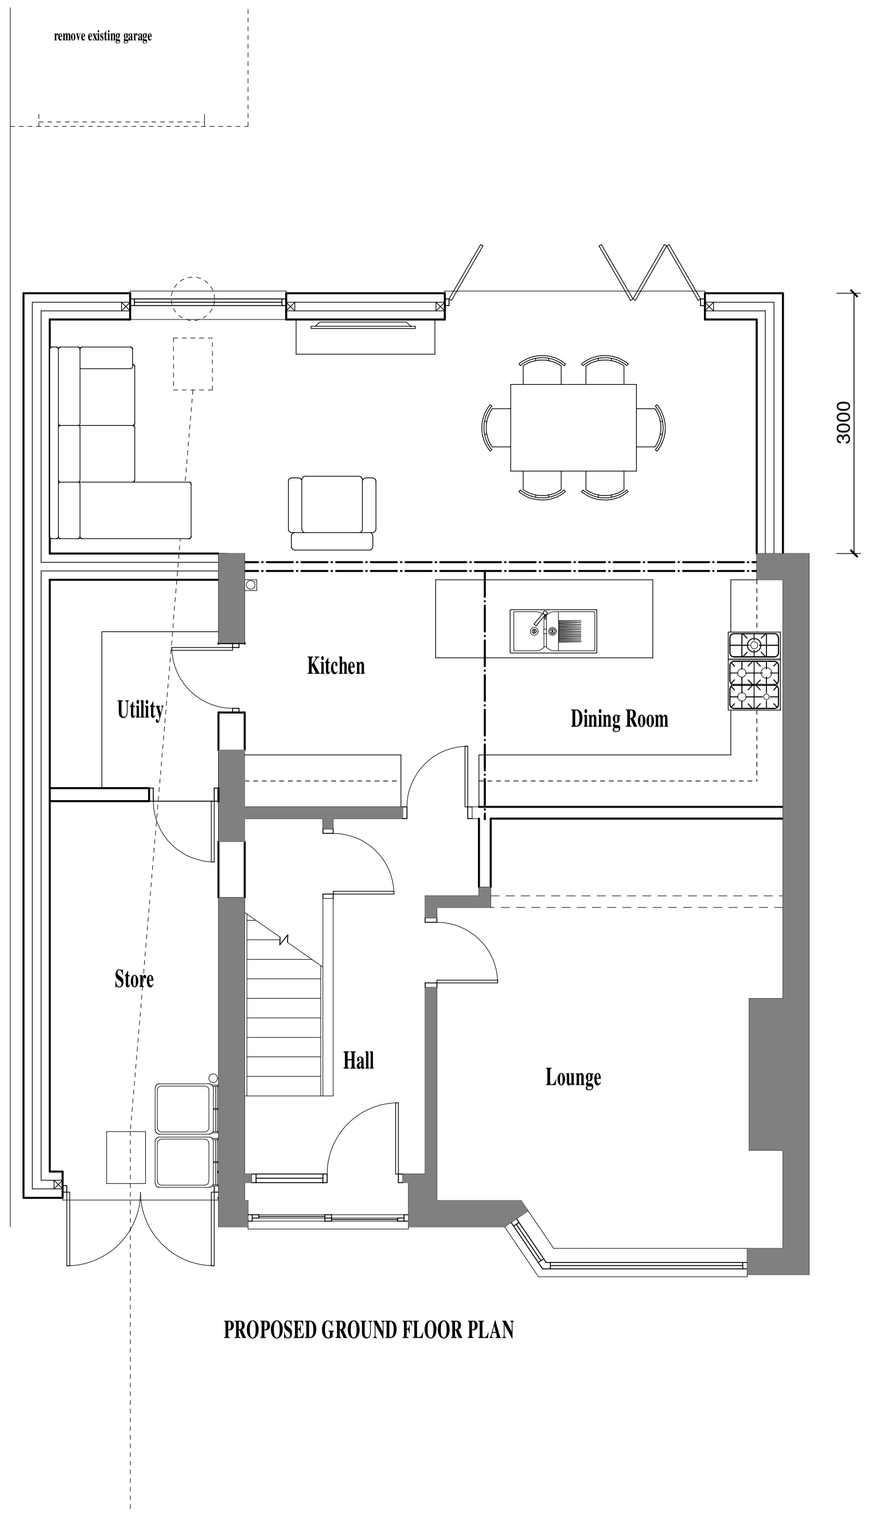

PROPOSED GROUND FLOOR PLAN

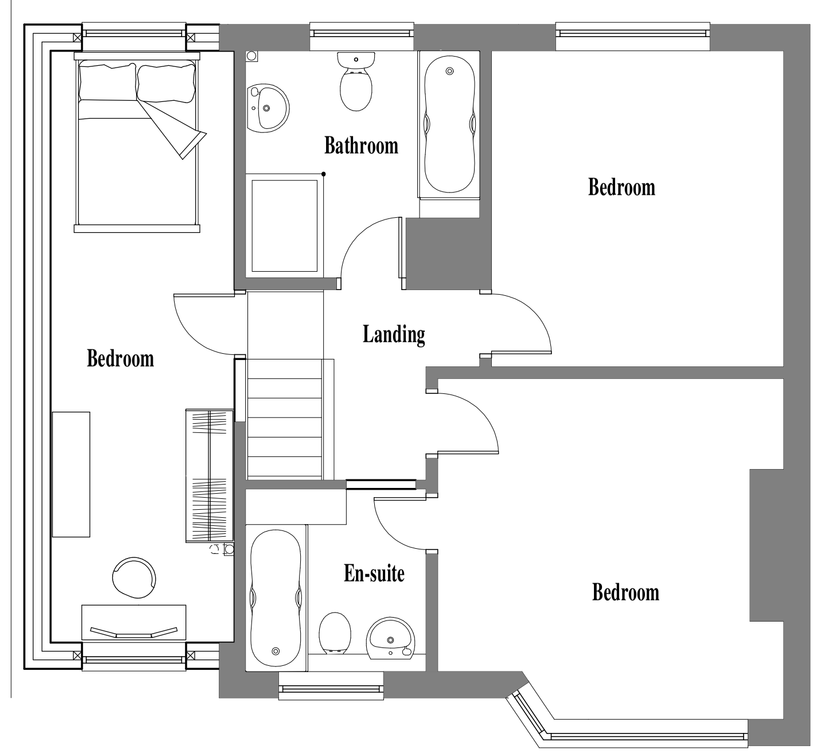

PROPOSED FIRST FLOOR PLAN



LOCATION PLAN 1:1250

Ordnance Survey, (c) Crown Copyright 2020. All rights reserved. Licence number 100022432

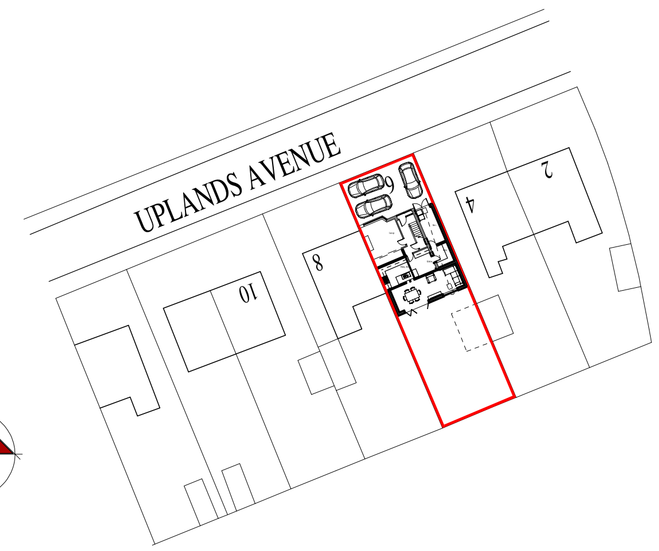

SITE PLAN 1:500

0 1 2 3 4 5 6 7 8 9 10 1:100

0 1 2 3 4 5 1:50

0 10 20 30 40 50 60 70 80 90 100

Location Plan 1:1250

0 10 20 30m

Block Plan 1:500

Building Design

CIAT Registered Practice

TITLE

PROPOSED ALTERATIONS AND EXTENSIONS AT
6 UPLANDS AVENUE
WERRINGTON
STOKE-ON-TRENT
ST9 0LE

CLIENT

MS. A. COFFEY

DRAWING NO.

PLANNING 1

SCALE
1:50

DATE
MAY 2020

B. BLAKEMAN CIAT

15A, WHITMORE ROAD, NEWCASTLE,.
STAFFORDSHIRE. ST5 3LY
TEL/FAX 01782 632911