


© MAC ARCHITECTURAL DESIGN LTD 2018. All rights reserved.
This Drawing and its contents has been produced for the Client only and is not intended for any other person or for any other purpose than the Drawing Status. No part of this drawing and associated graphical contents may be reproduced, copied, modified or distributed, without the prior written consent of MAC Architectural Design Ltd.

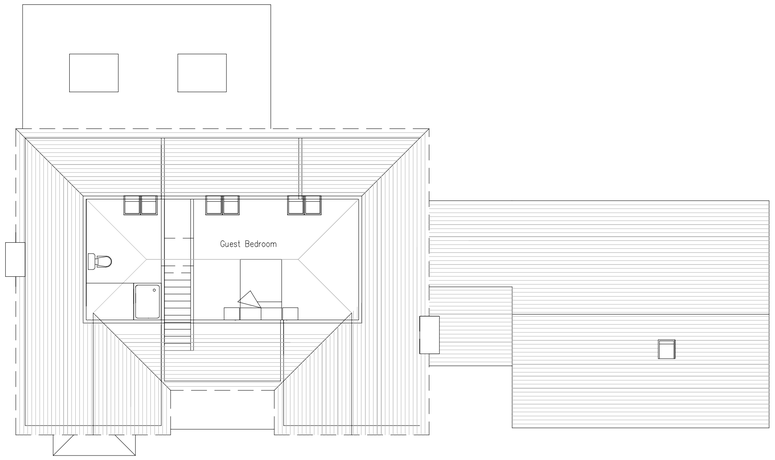

Second Floor / Roof Plan Scale 1:100

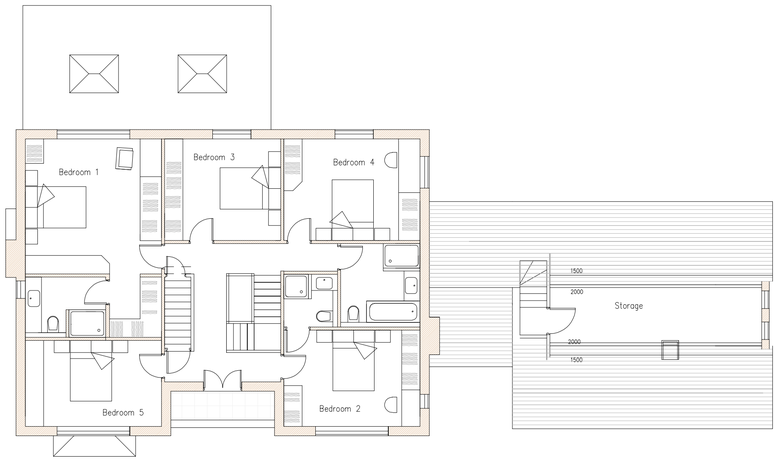

First Floor Scale 1:100

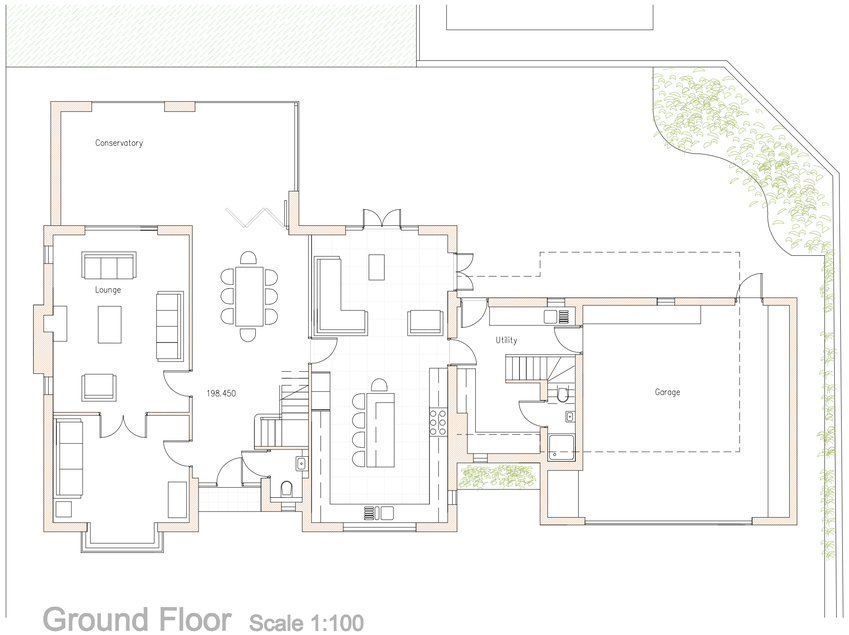

Ground Floor Scale 1:100



North West Elevation Scale 1:100



South West Elevation Scale 1:100



South East Elevation Scale 1:100



North East Elevation Scale 1:100

REVISION B

AMENDMENTS TO APPROVED DRAWING 1504-01 Revision A. SMD/2018/0698.

1. Revise layout and increase width of Utility and Garage.
2. South West Elevation-Omit Garage window Add window to Storage room above Garage.
3. North East Elevation- Reduce width of first floor window, add Conservatory.
4. South East Elevation-Add Conservatory.

Rev.	Drawn	Comments.	Date
A	ACB	Amendments in accordance with Planning Officers requirements, Re-site dwelling, omit sun room.	17.12.18
B	ACB	Various Amendments as listed in schedule above.	18.05.20

MAC
ARCHITECTURAL DESIGN LTD
Moorland House, 123 Moorland Road, Burslem, ST6 1JD.
T:01782 503302 E:admin@mac-arch.co.uk

Project:
Proposed Dwellings on land adjacent Whitehaven, Longsdon,
Stoke on Trent,
Staffordshire, ST9 9QF.

Title:
Plans & Elevations Plot 1

Status:
Planning.

Paper A1: Drawn: AC Bailey. Date: Nov. 2018 Ref: 1504-01B