

Forticrete Gemini Interlocking tiles - colour dark grey

Ibstock Birtley Olde English facing bricks to these elevations

mid-grey acrylic render to elevations shown thus


anthracite grey pvc doors and frames including windows with Bridestone pink stone detailing as shown

Proposed Rear Elevation








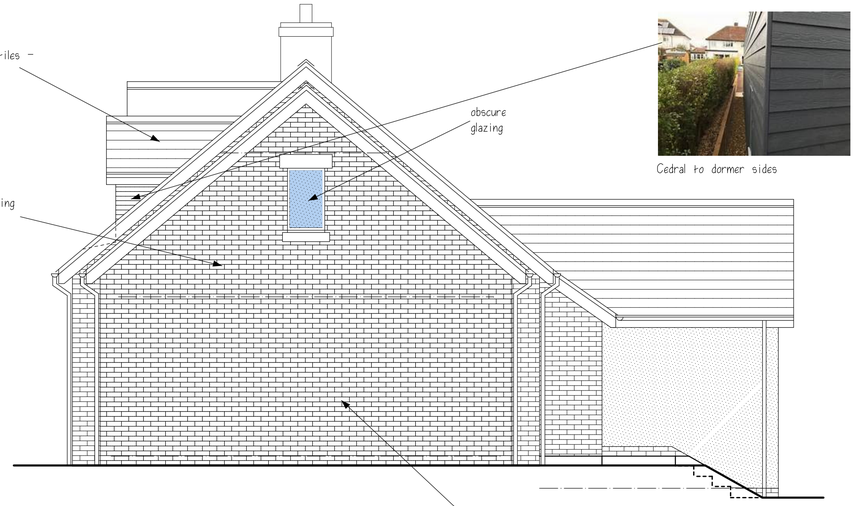

Cedral to dormer sides

Proposed Side Elevation



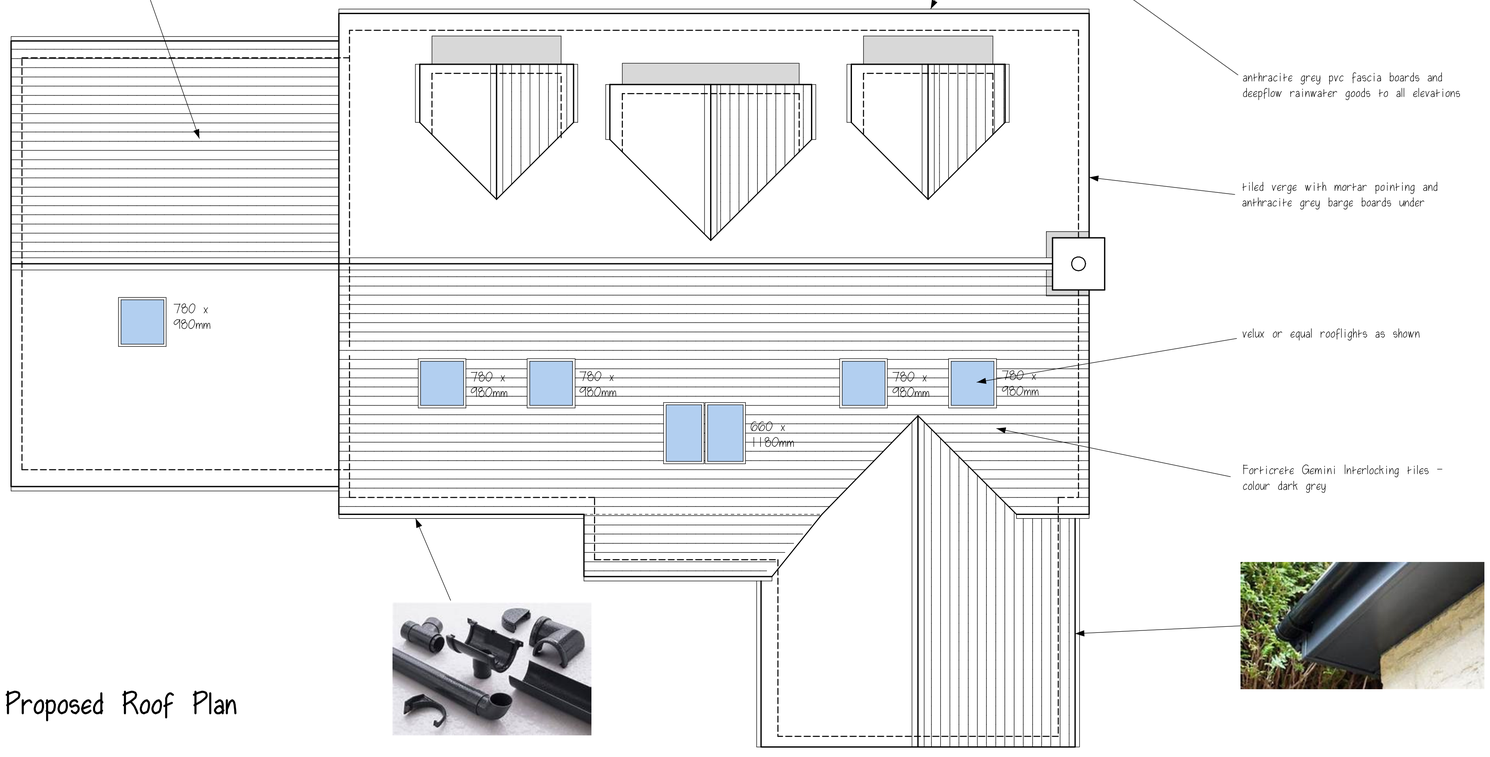

anthracite grey pvc fascia boards and deepflow rainwater goods to all elevations

tiled verge with mortar pointing and anthracite grey barge boards under

velux or equal rooflights as shown

Forticrete Gemini Interlocking tiles - colour dark grey

Proposed Roof Plan

0 1 2 3 4 5 metres

scale bar @ 1:50 on A1 Sheet

RICS The mark of property professionalism worldwide

Clients are advised to clarify dimensions with the author prior to setting out and not to scale from the drawing. This drawing is copyright and should not be reproduced without the written consent of RLM ASSOCIATES.

RLM ASSOCIATES

JOB: REAR WEST WINDS/BLUE RIDGE, BIRCHALL	
CLIENT: L and C HOMES (Staffs) Ltd.	
DRAWING: SCHEMATIC PROPOSAL TWO - PLOTS 1 AND 2.	
DATE: May 2020.	SCALE: 1:50.
DRWG No.: RLM974/2.	REVISION: C.