

REAR ELEVATION

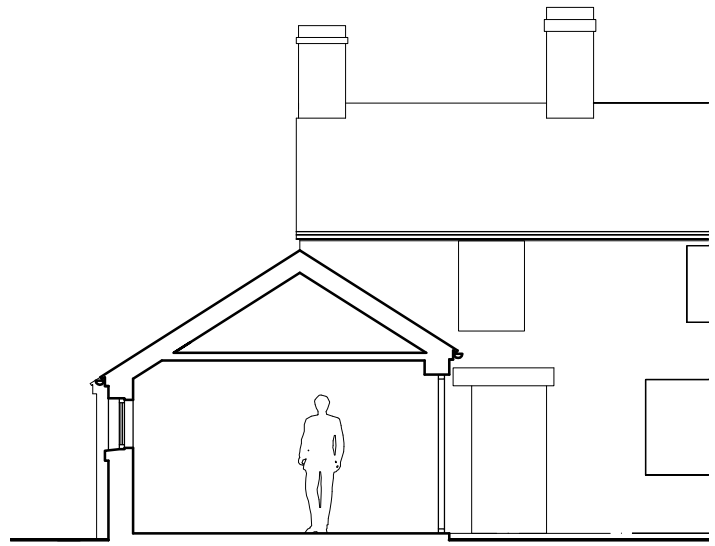

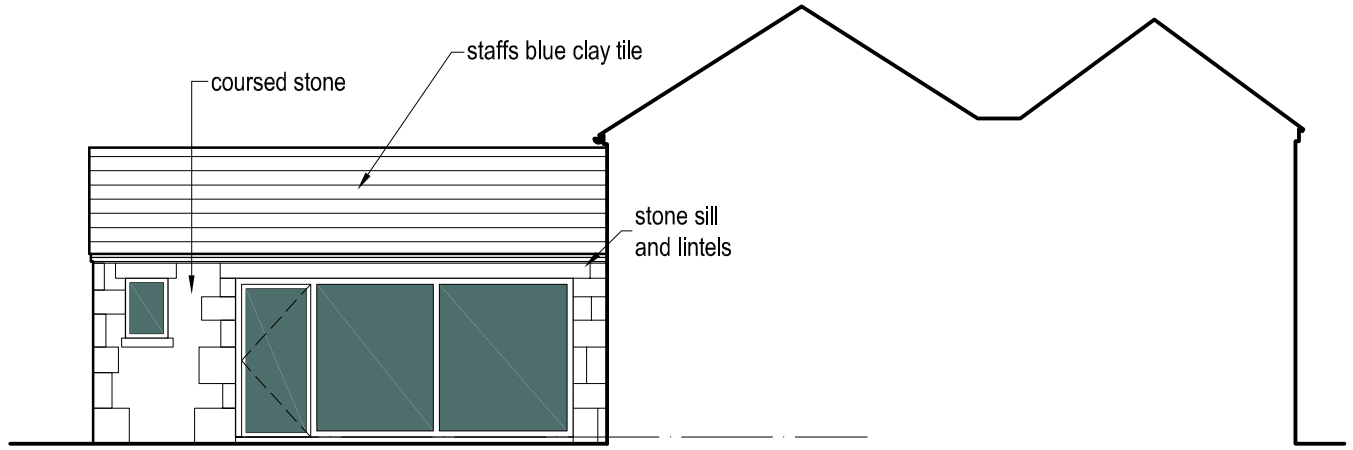

SIDE ELEVATION (EAST)

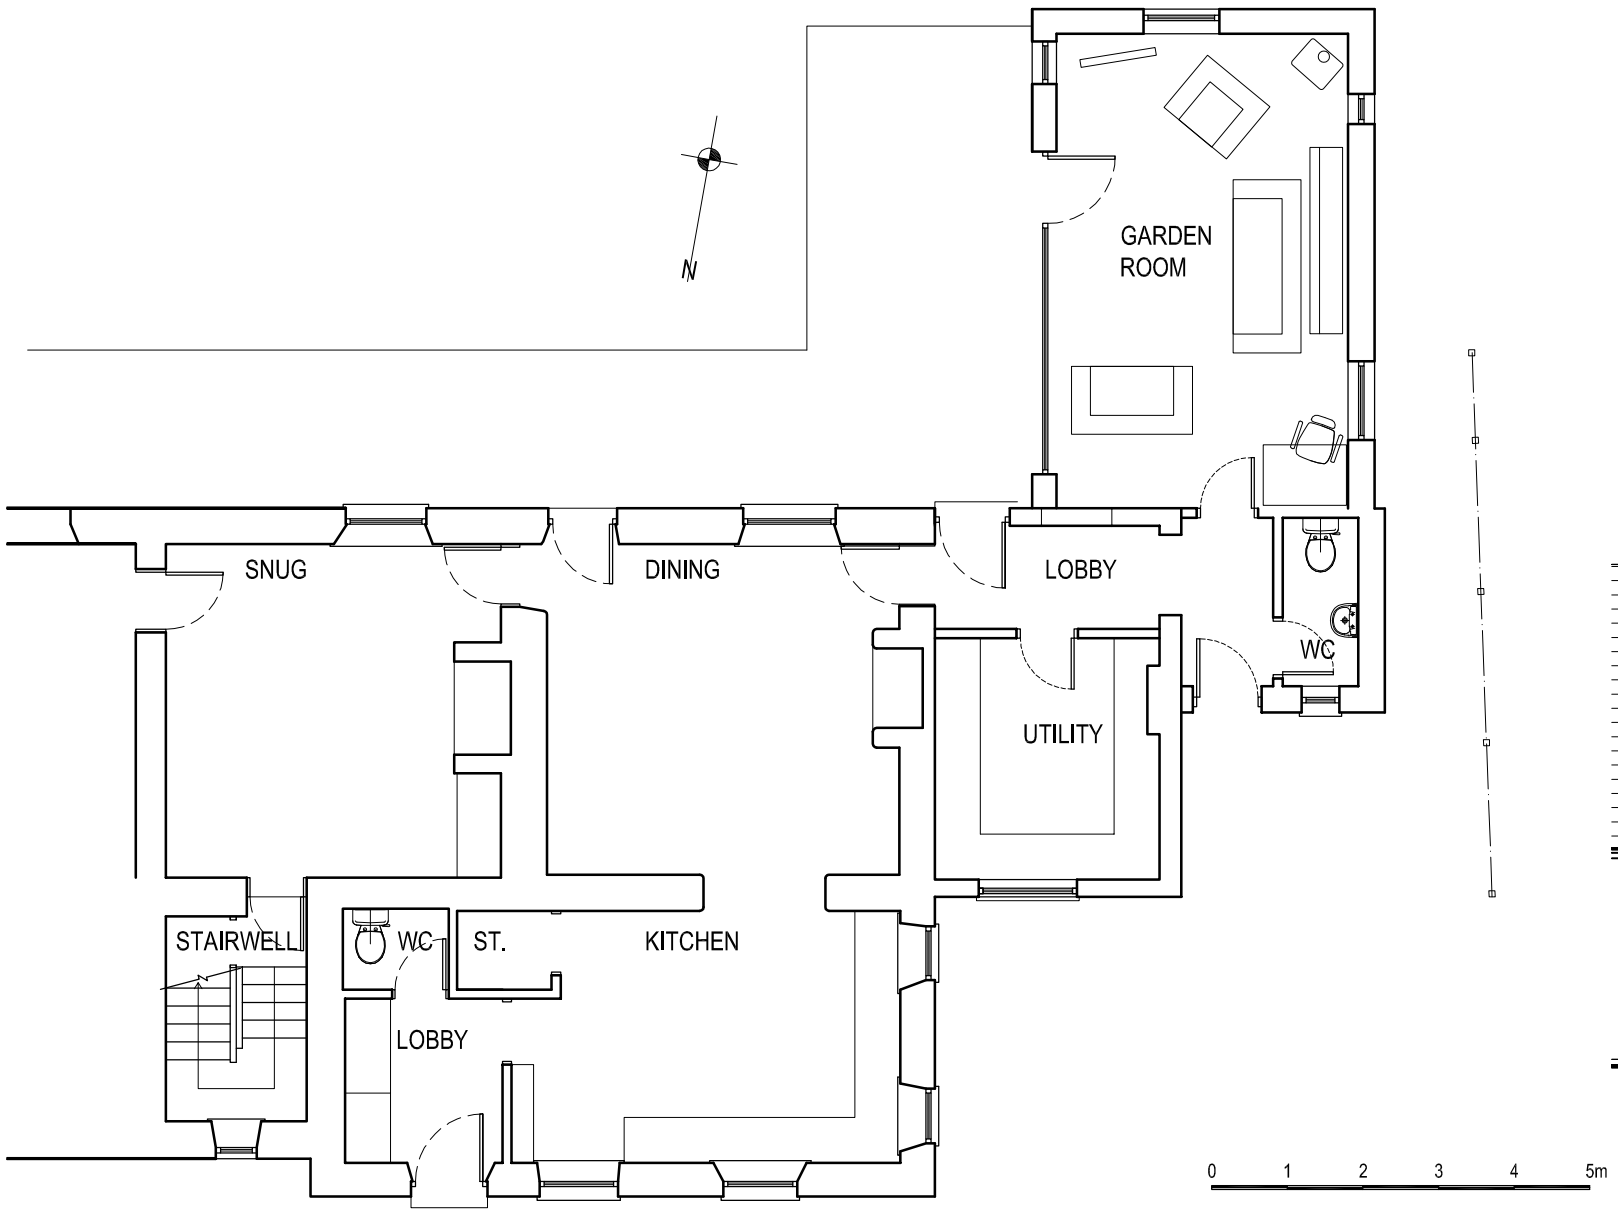

GROUND FLOOR PLAN

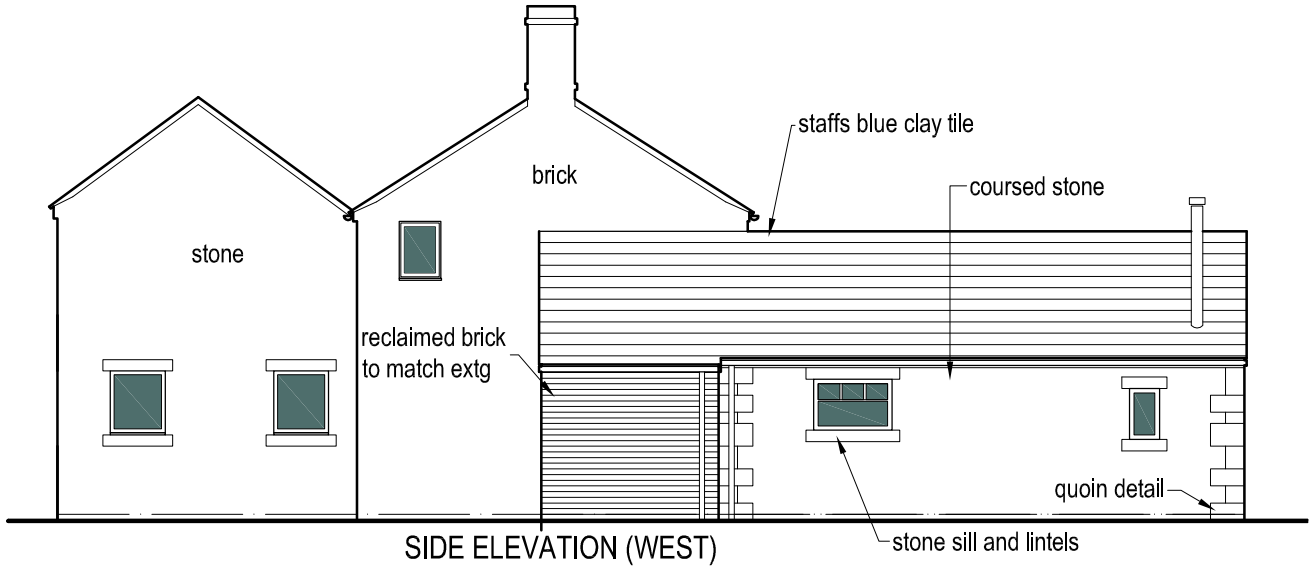

SIDE ELEVATION (WEST)

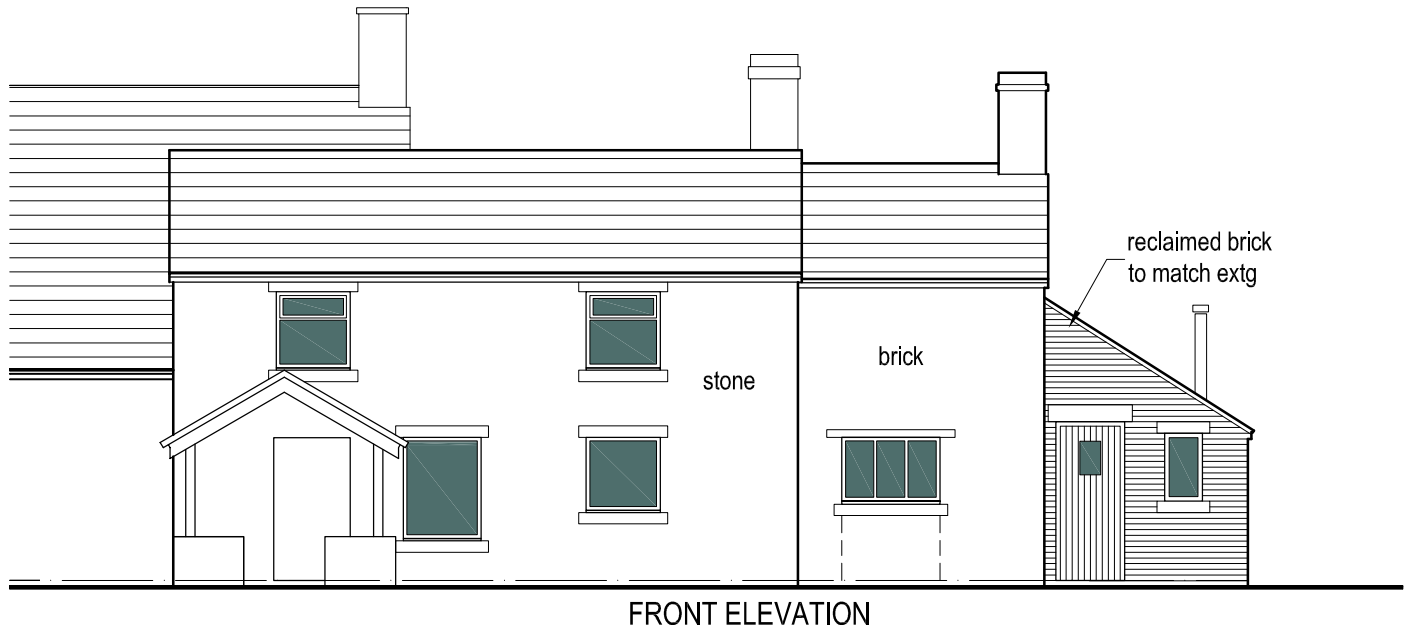

FRONT ELEVATION

Revisions		
A	General Revisions	06.04.20
B	General Revisions	09.04.20
C	Pillar added to east elevation abutment with extg	29.05.20

job Great Hough, Rushton Spencer Extension and Alterations

title Plans Elevations and Section as Proposed

date	scale	drawn by	dwg. no.	rev.
29.05.19	1/100 @ A3	RA	GH02-12	C

Ian Ankers architecture
Building and Design Consultants
Ryecroft Farm, Rushton Spencer, Macclesfield, SK11 0RP
t 01260 546944
e ross@iankers.co.uk
w www.iankers.co.uk