


South East Elevation

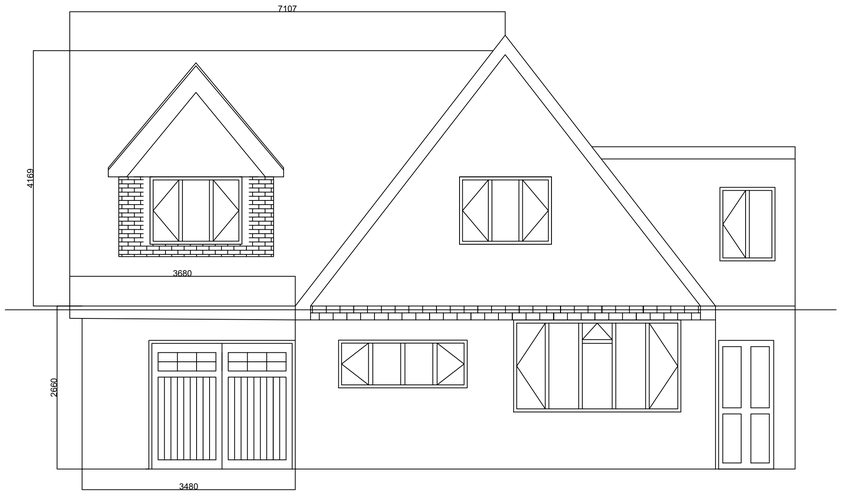

North East Elevation

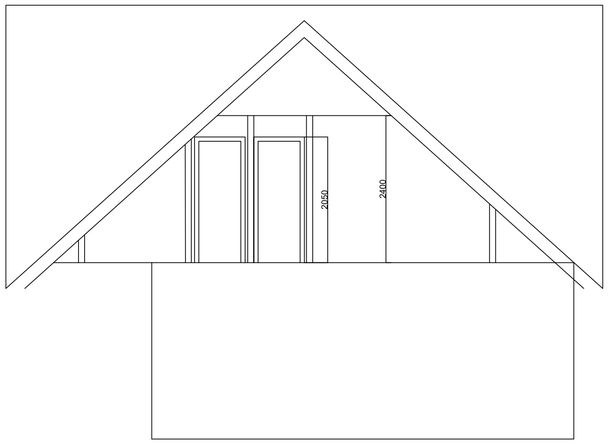


South West Elevation

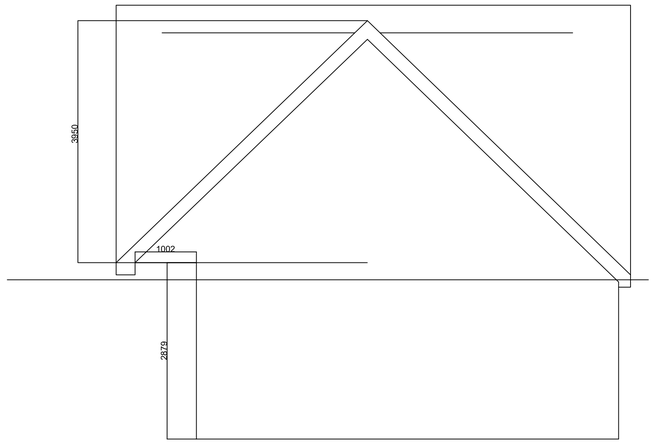




North West Elevation

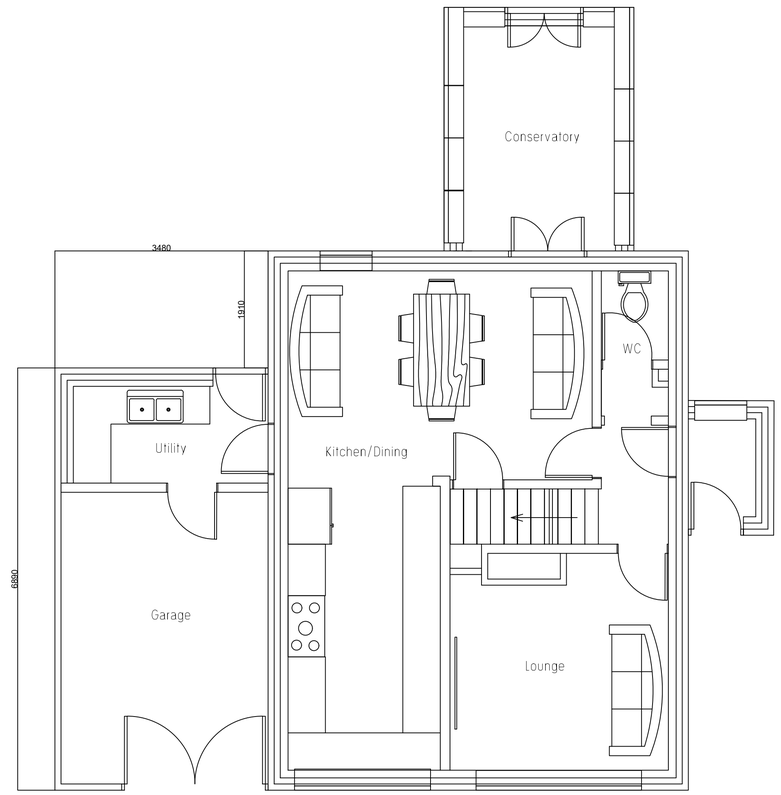

Ground Floor

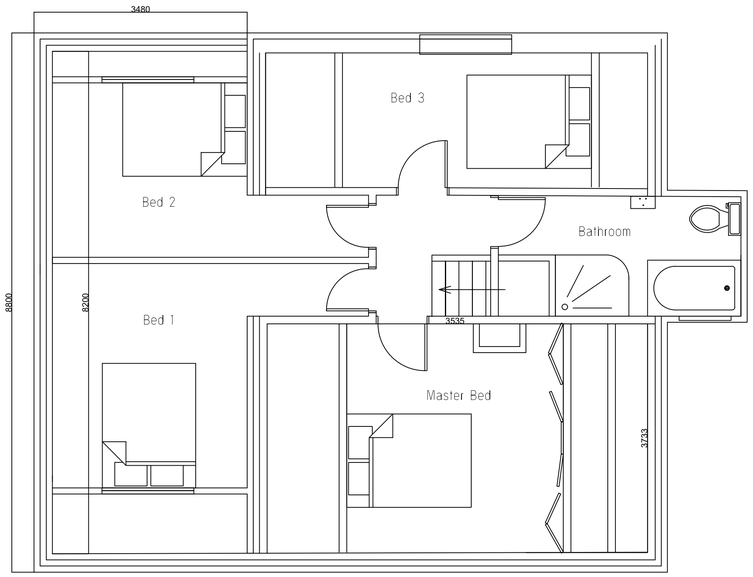

First Floor

Name: Luke Scarratt		
Address: 233 Leek Road Endon, ST9 9BH		
Project: 233 Leek Road	Date: 03/06/2020	
Drawing Title: Proposed Elevation and Plan	Scale: 1:50 @ A1	DWG No. : 01