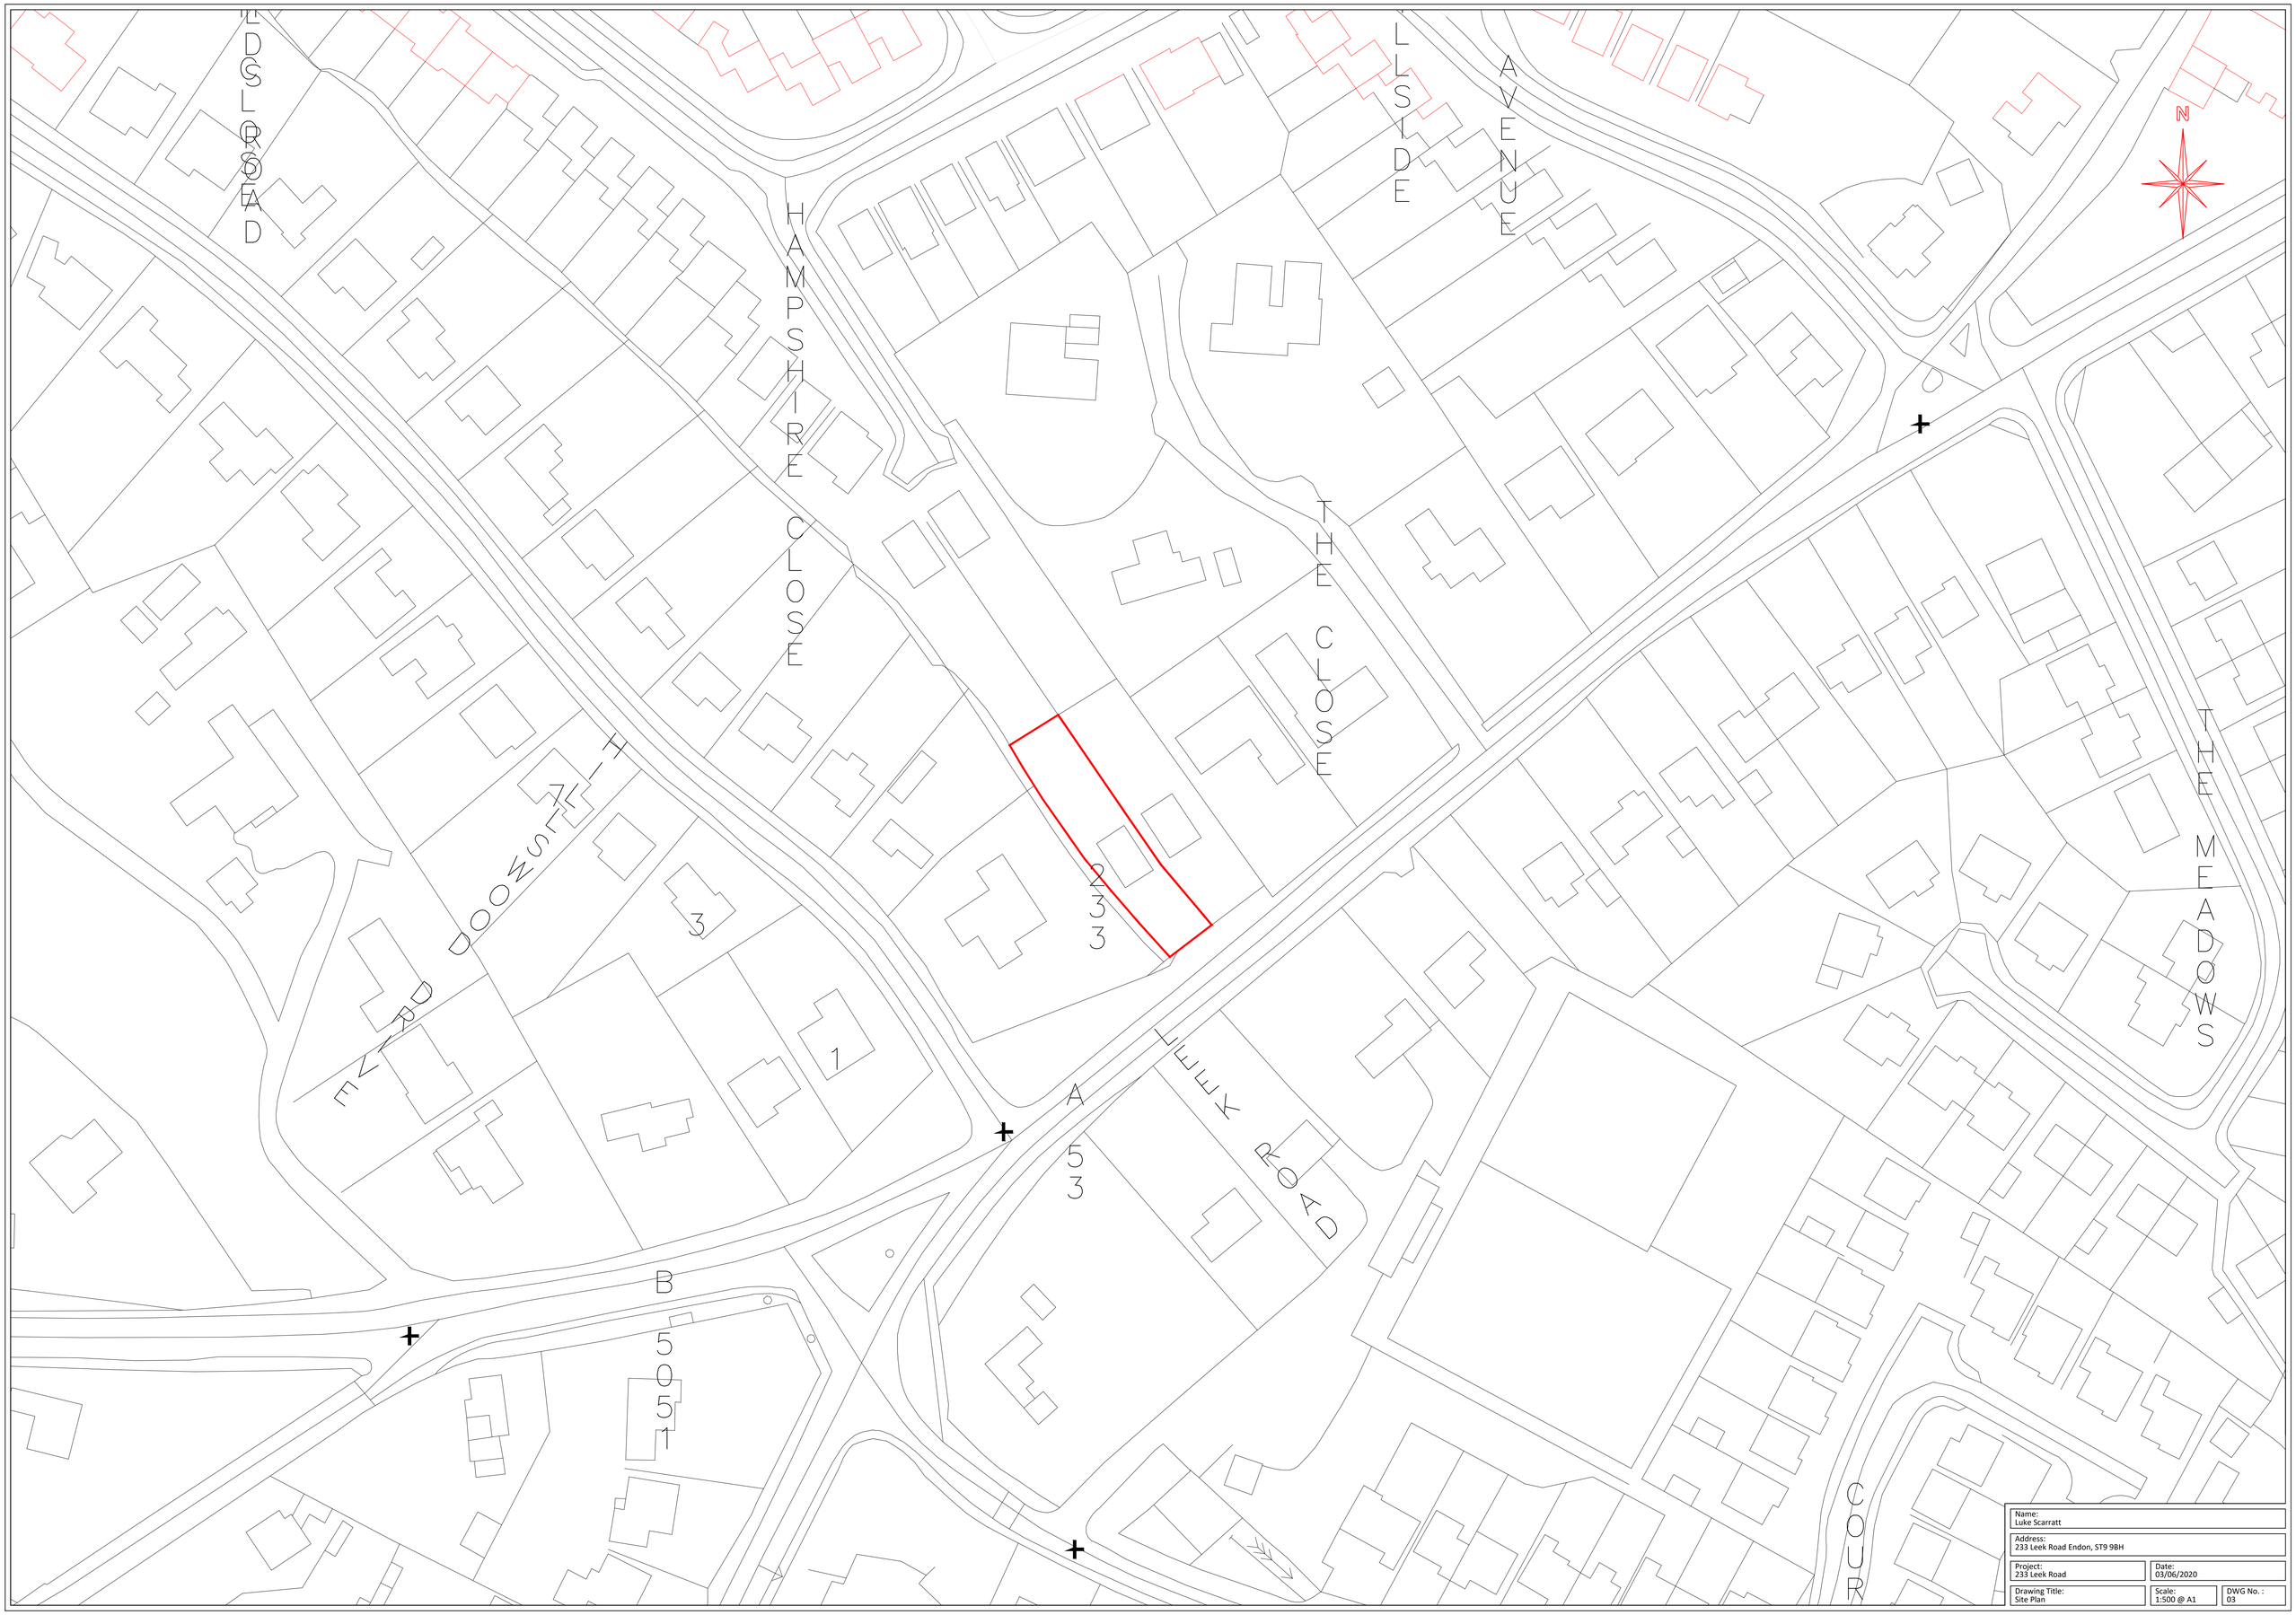


Name: Luke Scarratt		
Address: 233 Leek Road Endon, ST9 9BH		
Project: 233 Leek Road	Date: 03/06/2020	
Drawing Title: Site Plan	Scale: 1:500 @ A1	DWG No. : 03