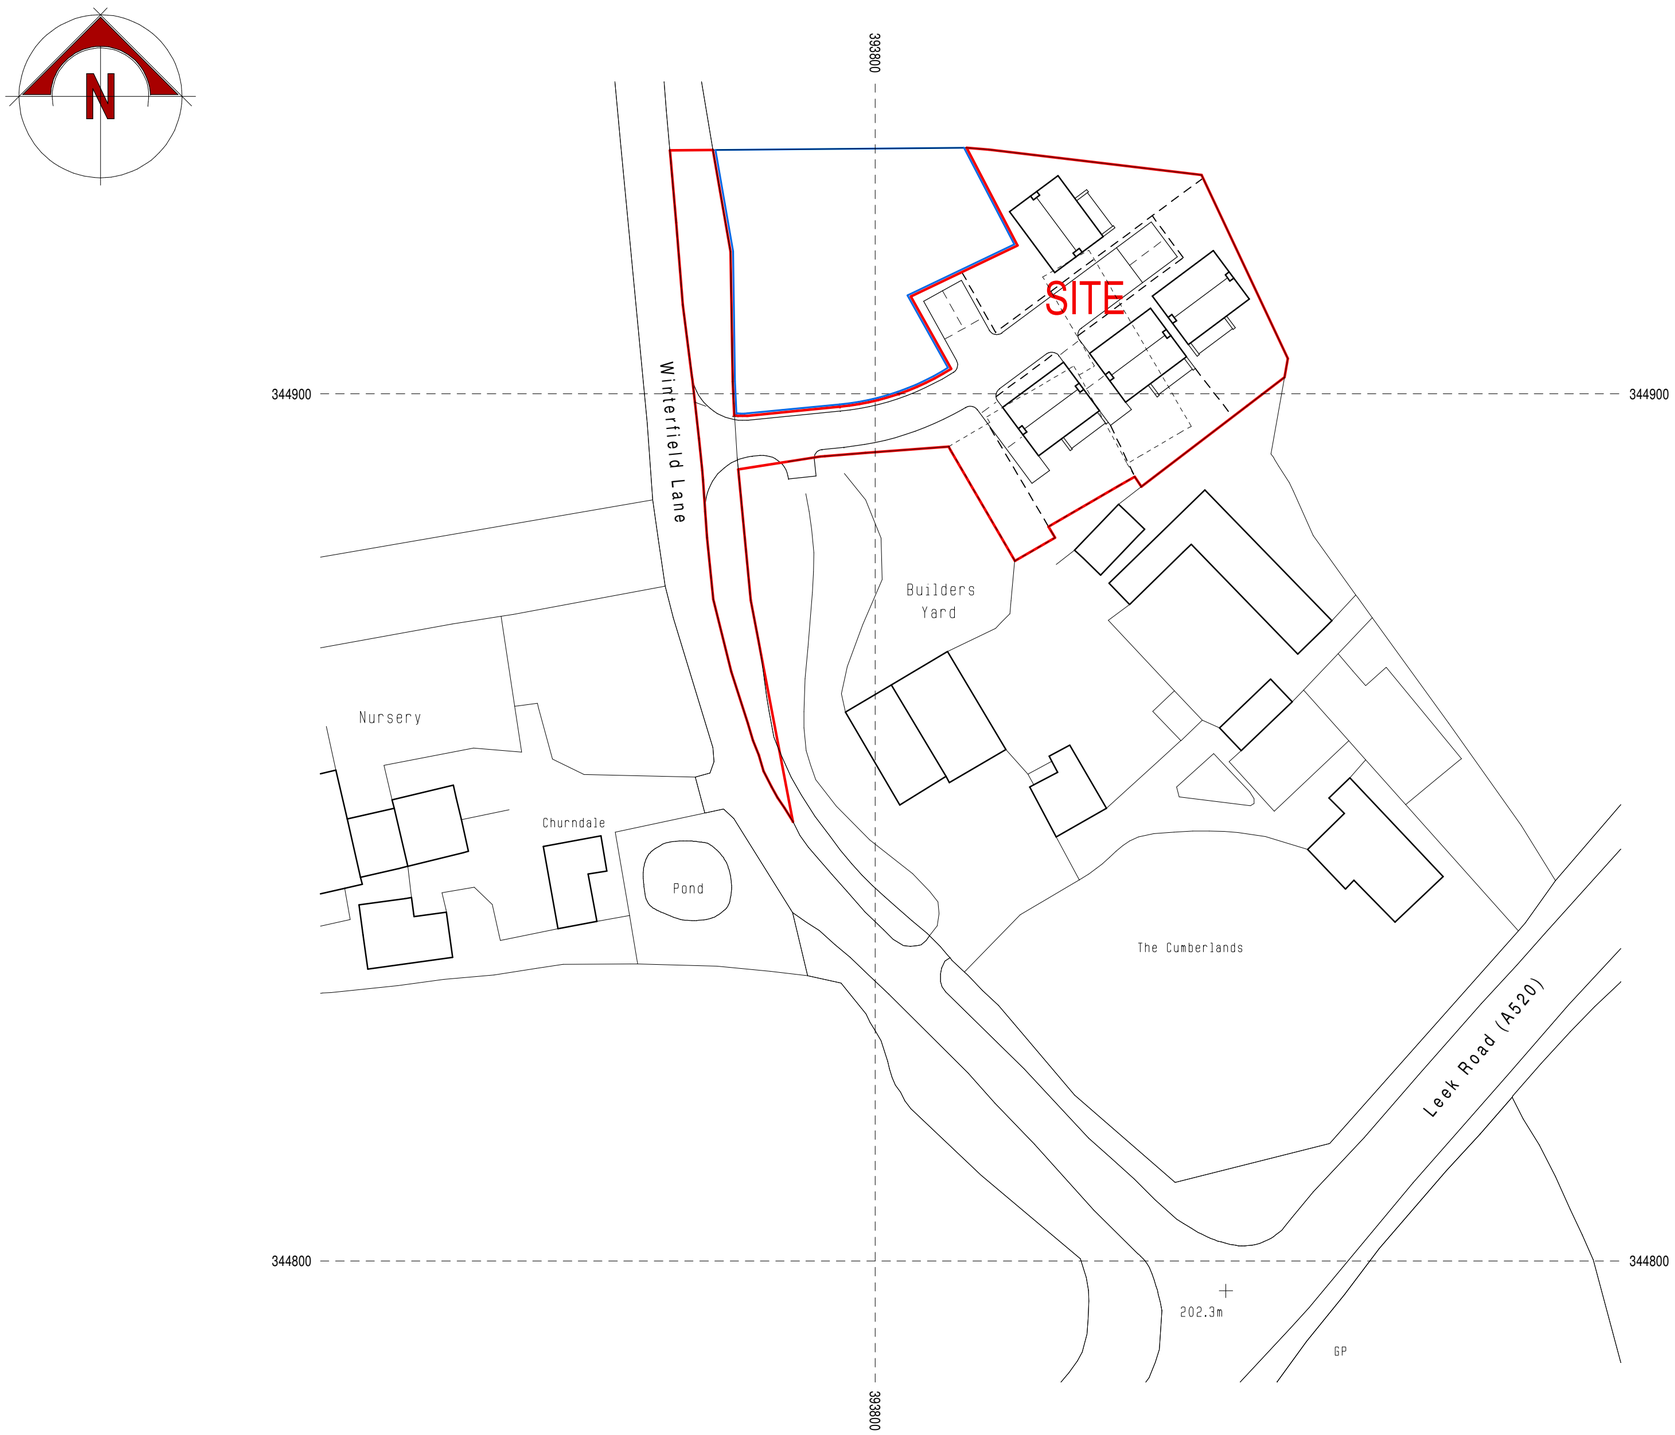

© Crown copyright and database right 2018
Ordnance Survey licence 100048957

0.0m 5.0m 10.0m 15.0m 20.0m 25.0m

scale bar @ 1:500

Mr F Filcher

PROPOSED RESIDENTIAL DEVELOPMENT
WINTERFIELD LANE
HULME, Nr WESTON COYNEY,
ST3 5BD

PLANNING PROPOSAL 2
BLOCK PLAN

Date	Sheet	Scale
MAY 2020	A2	1:500
Drg No.	Rev.	Drawn
2018-2384-10	-	RG

A -

SAMMONS Architectural LIMITED
Chartered Institute of Architectural Technologists Registered Practice

10 Cawdry Buildings, Fountain Street, Leek. ST13 6JP
Telephone: 01538 386002
E-mail: info@sammonsltd.co.uk
Web: www.sammonsltd.co.uk

This drawing is copyright.
All dimensions must be checked prior to commencement.