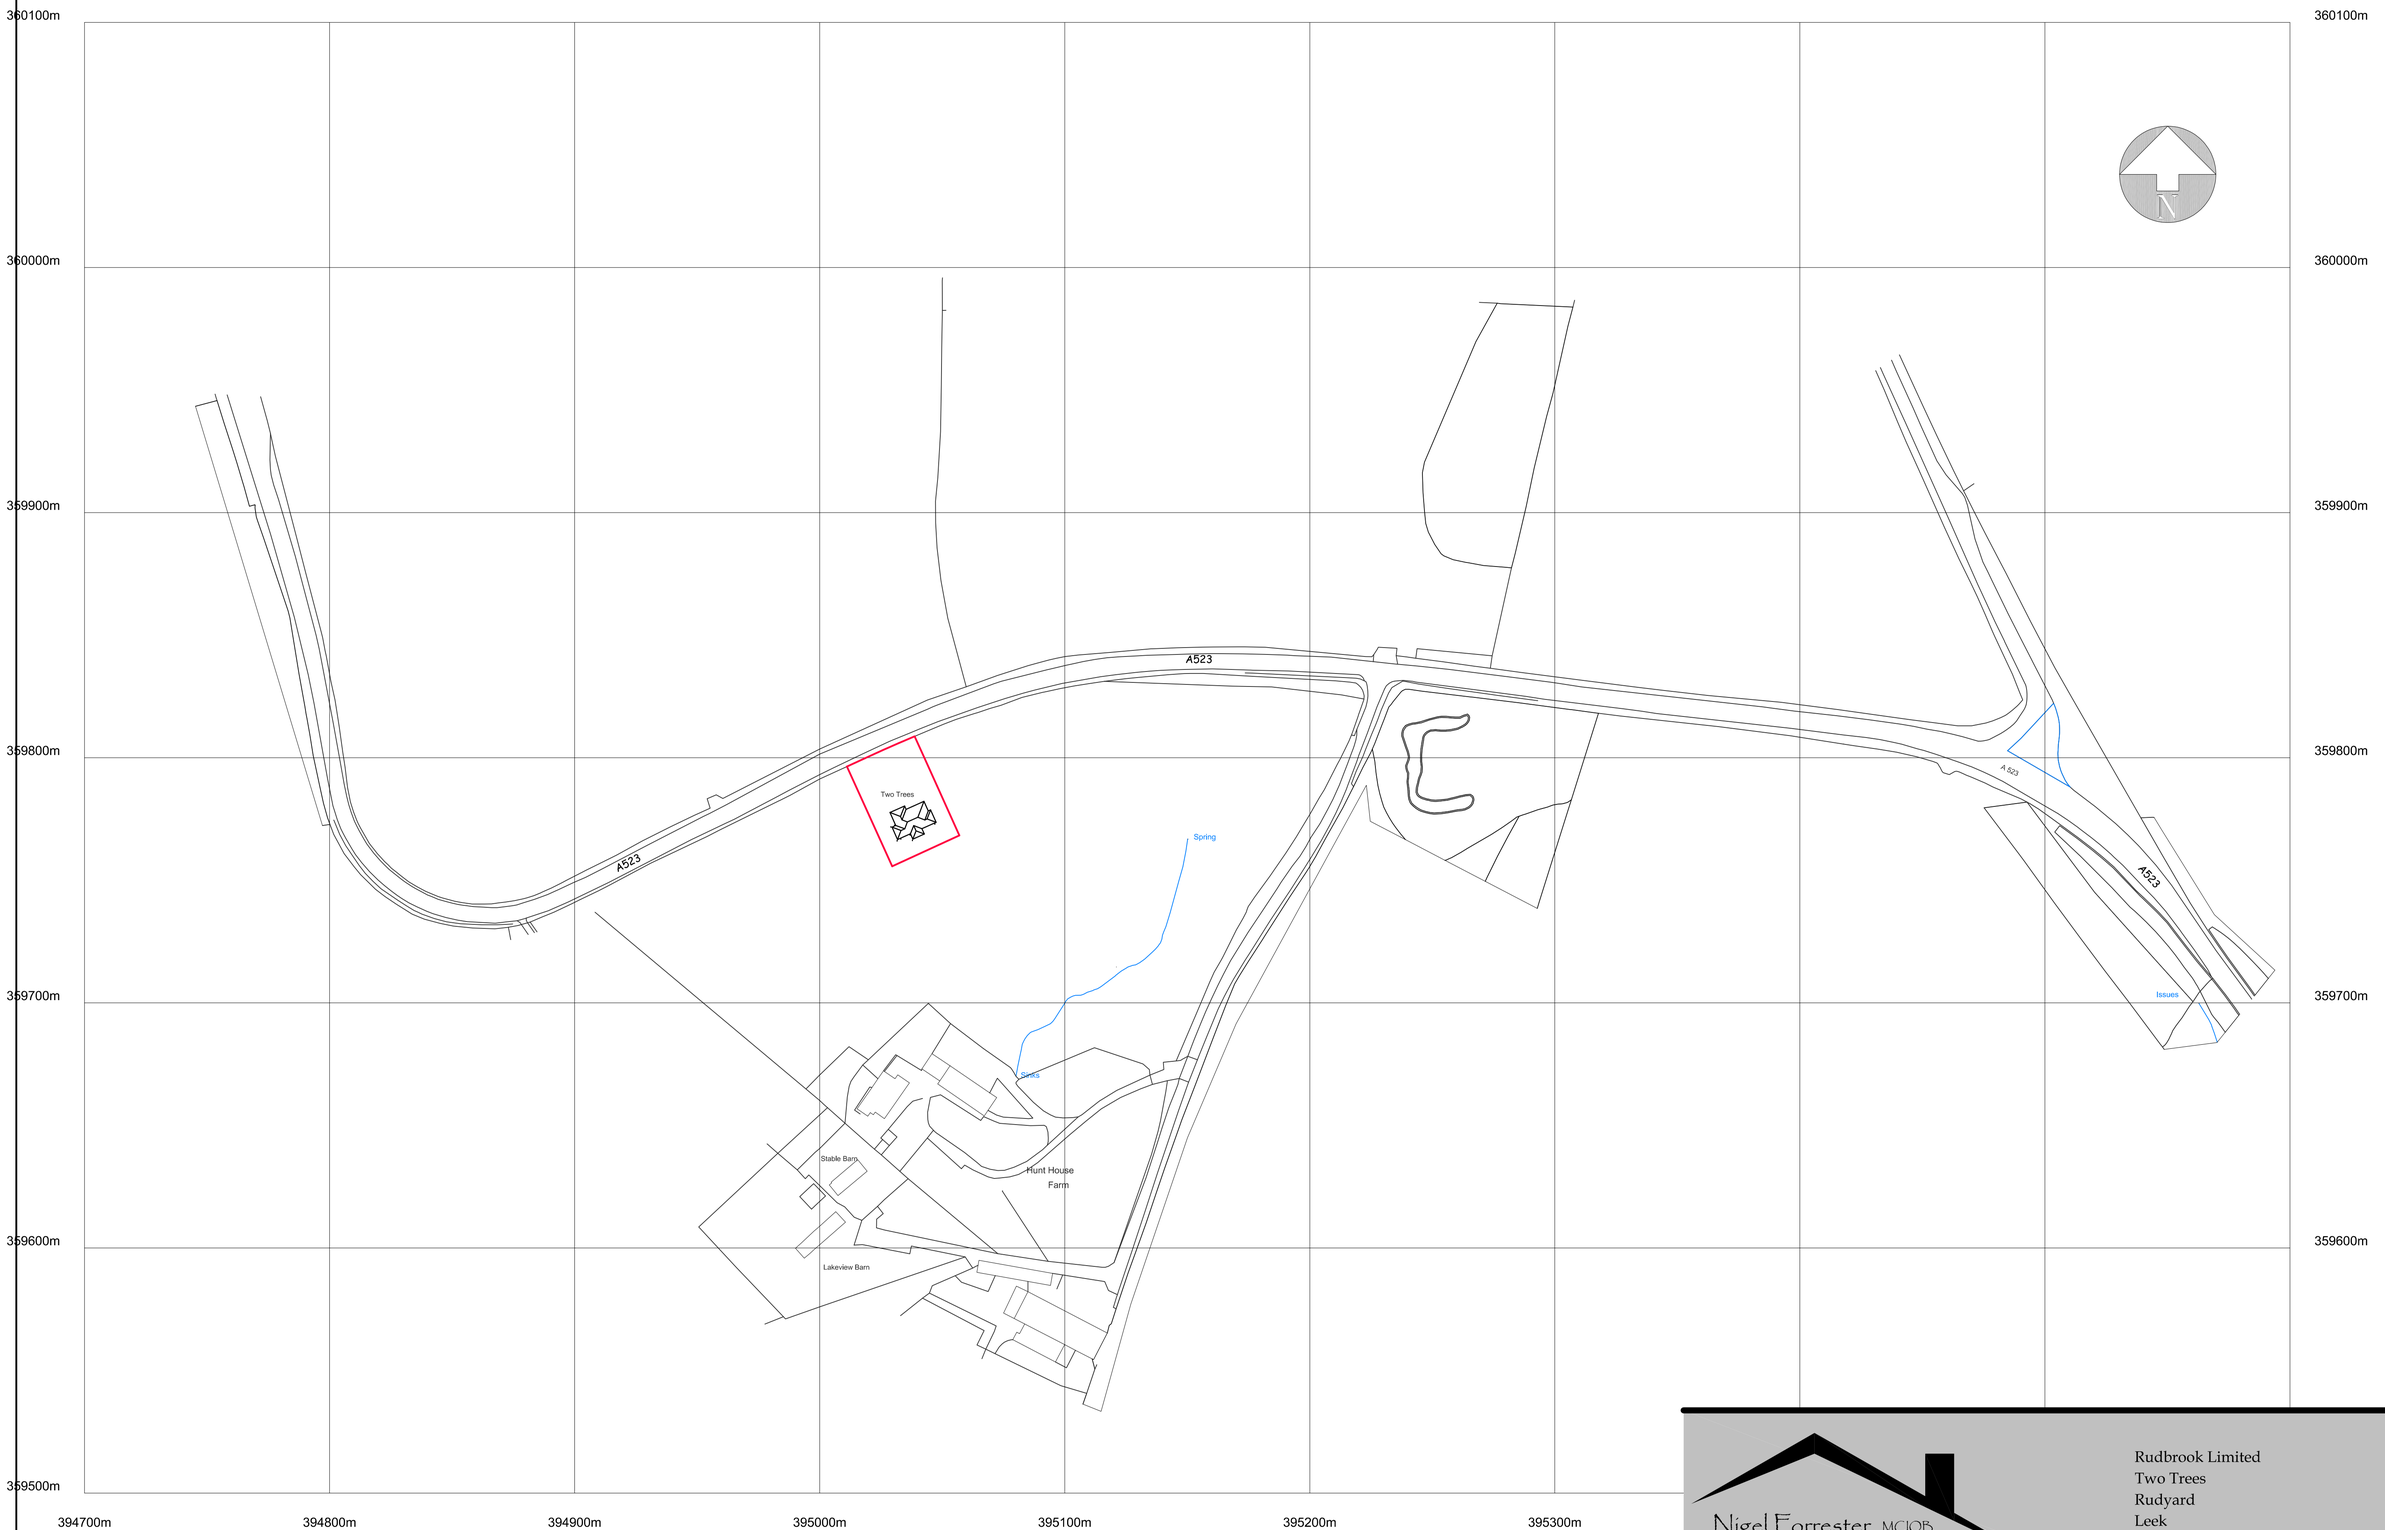

©Crown Copyright and database rights 2016 OS 100019980

LOCATION PLAN (Scale 1/1250)

Nigel Forrester MCIOB
Building Design Services

ILETT HOUSE, SMITHY BANK, ALTON, STAFFS, ST10 4AD
TEL 01538 702164

www.nigelforrester.co.uk

Rudbrook Limited
Two Trees
Rudyard
Leek
Staffordshire
ST13 8PP

Location Plan
Drawing No 16/507/05
Scale 1/1250 @ A1