SCALE
0 1m 5m

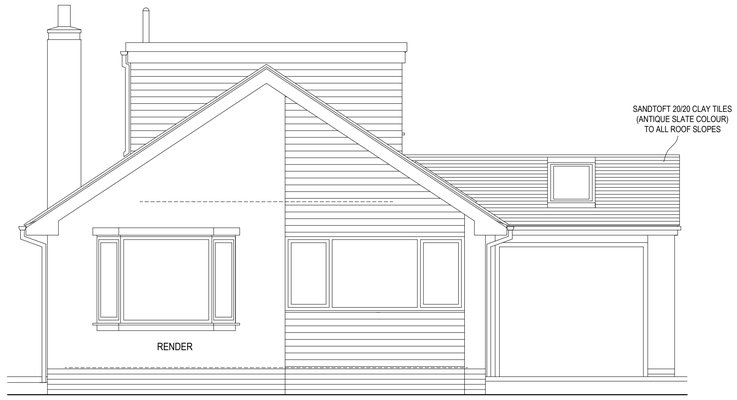

FRONT (NORTH) ELEVATION - PROPOSED

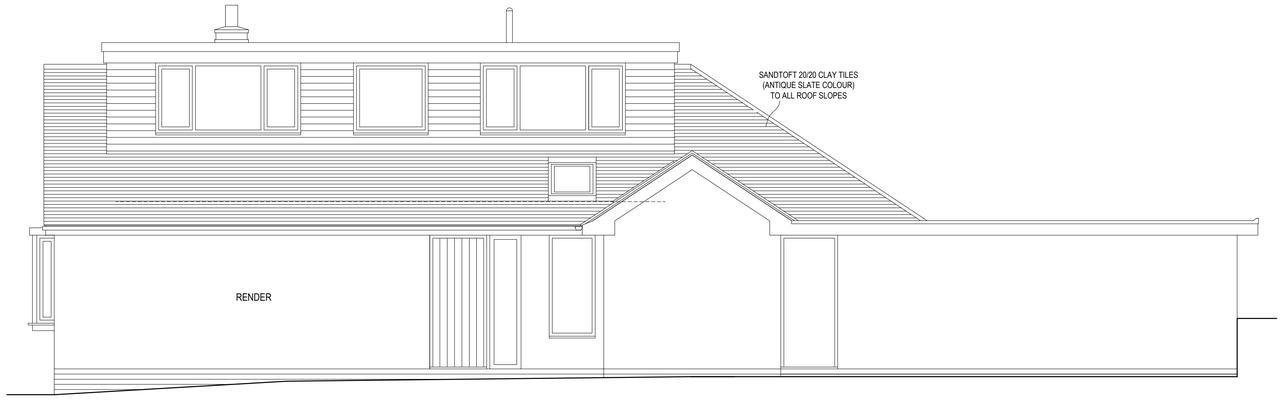

SIDE (WEST) ELEVATION - PROPOSED



REAR (SOUTH) ELEVATION - PROPOSED

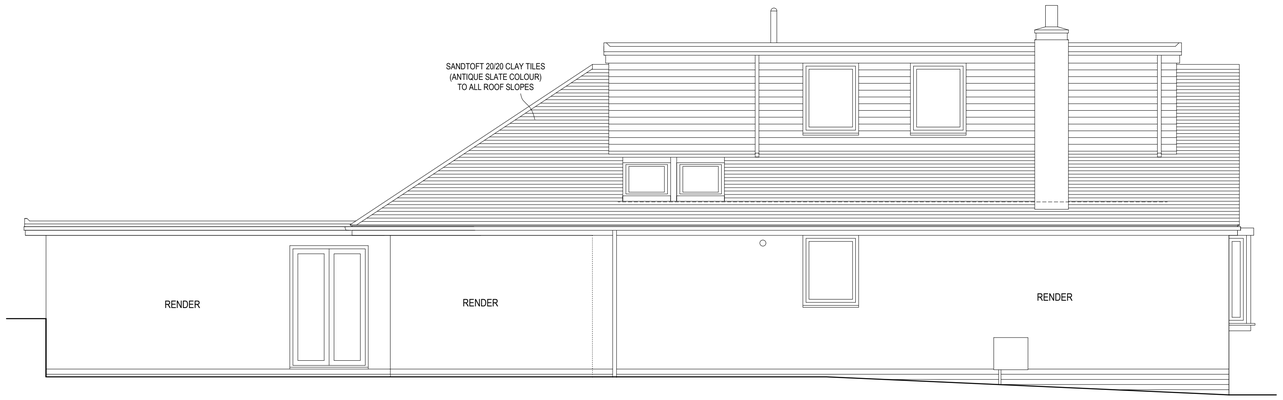

SIDE (EAST) ELEVATION - PROPOSED

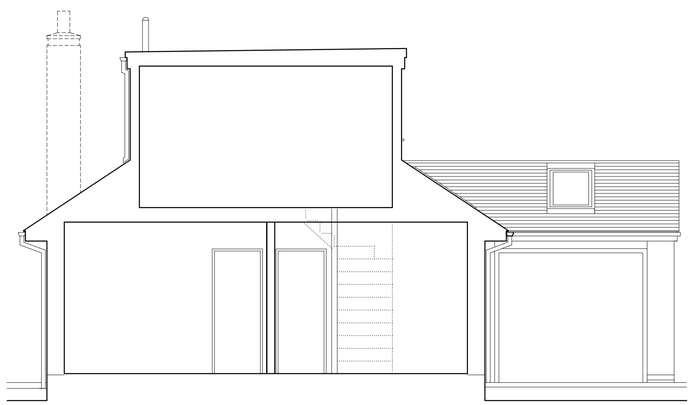

SECTION AA - PROPOSED

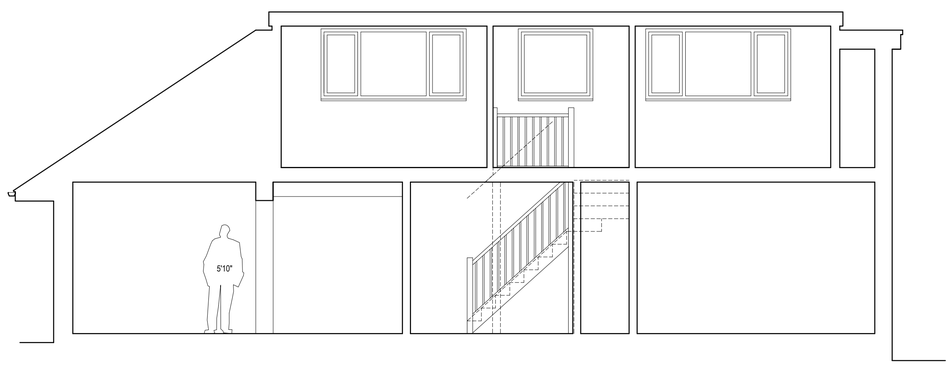

SECTION BB - PROPOSED

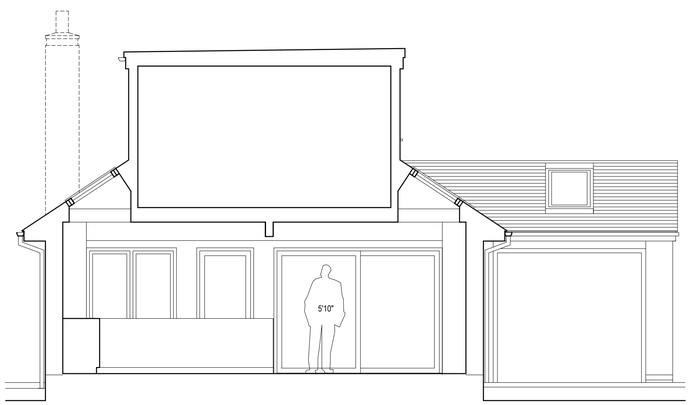

SECTION CC - PROPOSED

©COPYRIGHT DAVID BAILEY ARCHITECT LTD

NOTES:

BUILDER TO CHECK SETTING OUT DIMENSIONS WITH THE ARCHITECT PRIOR TO CONSTRUCTION AND NOT RELY ON SCALING OFF DRAWINGS.

REV.	DESCRIPTION	DATE	INT.
A	DETAILS	JUNE 20	DB

DAVID BAILEY ARCHITECT LTD
Gillow Fold Farm, 26 Mow Lane, Gillow Heath,
Biddulph, Staffordshire, ST8 6QQ
Tel: 01782 516355 E-mail: davidbailey.architect@btinternet.com

PROJECT: 16 CROSSWAYS, BIDDULPH, STAFFORDSHIRE, ST8 7DY - EXTENSION AND ALTERATIONS

SCALE: 1:50 @A1

DATE: JUNE 2020

DRAWN BY: DB

TITLE: ELEVATIONS AND SECTIONS - PROPOSED

JOB NUMBER: 00794

DRAWING NUMBER: 00794-006A