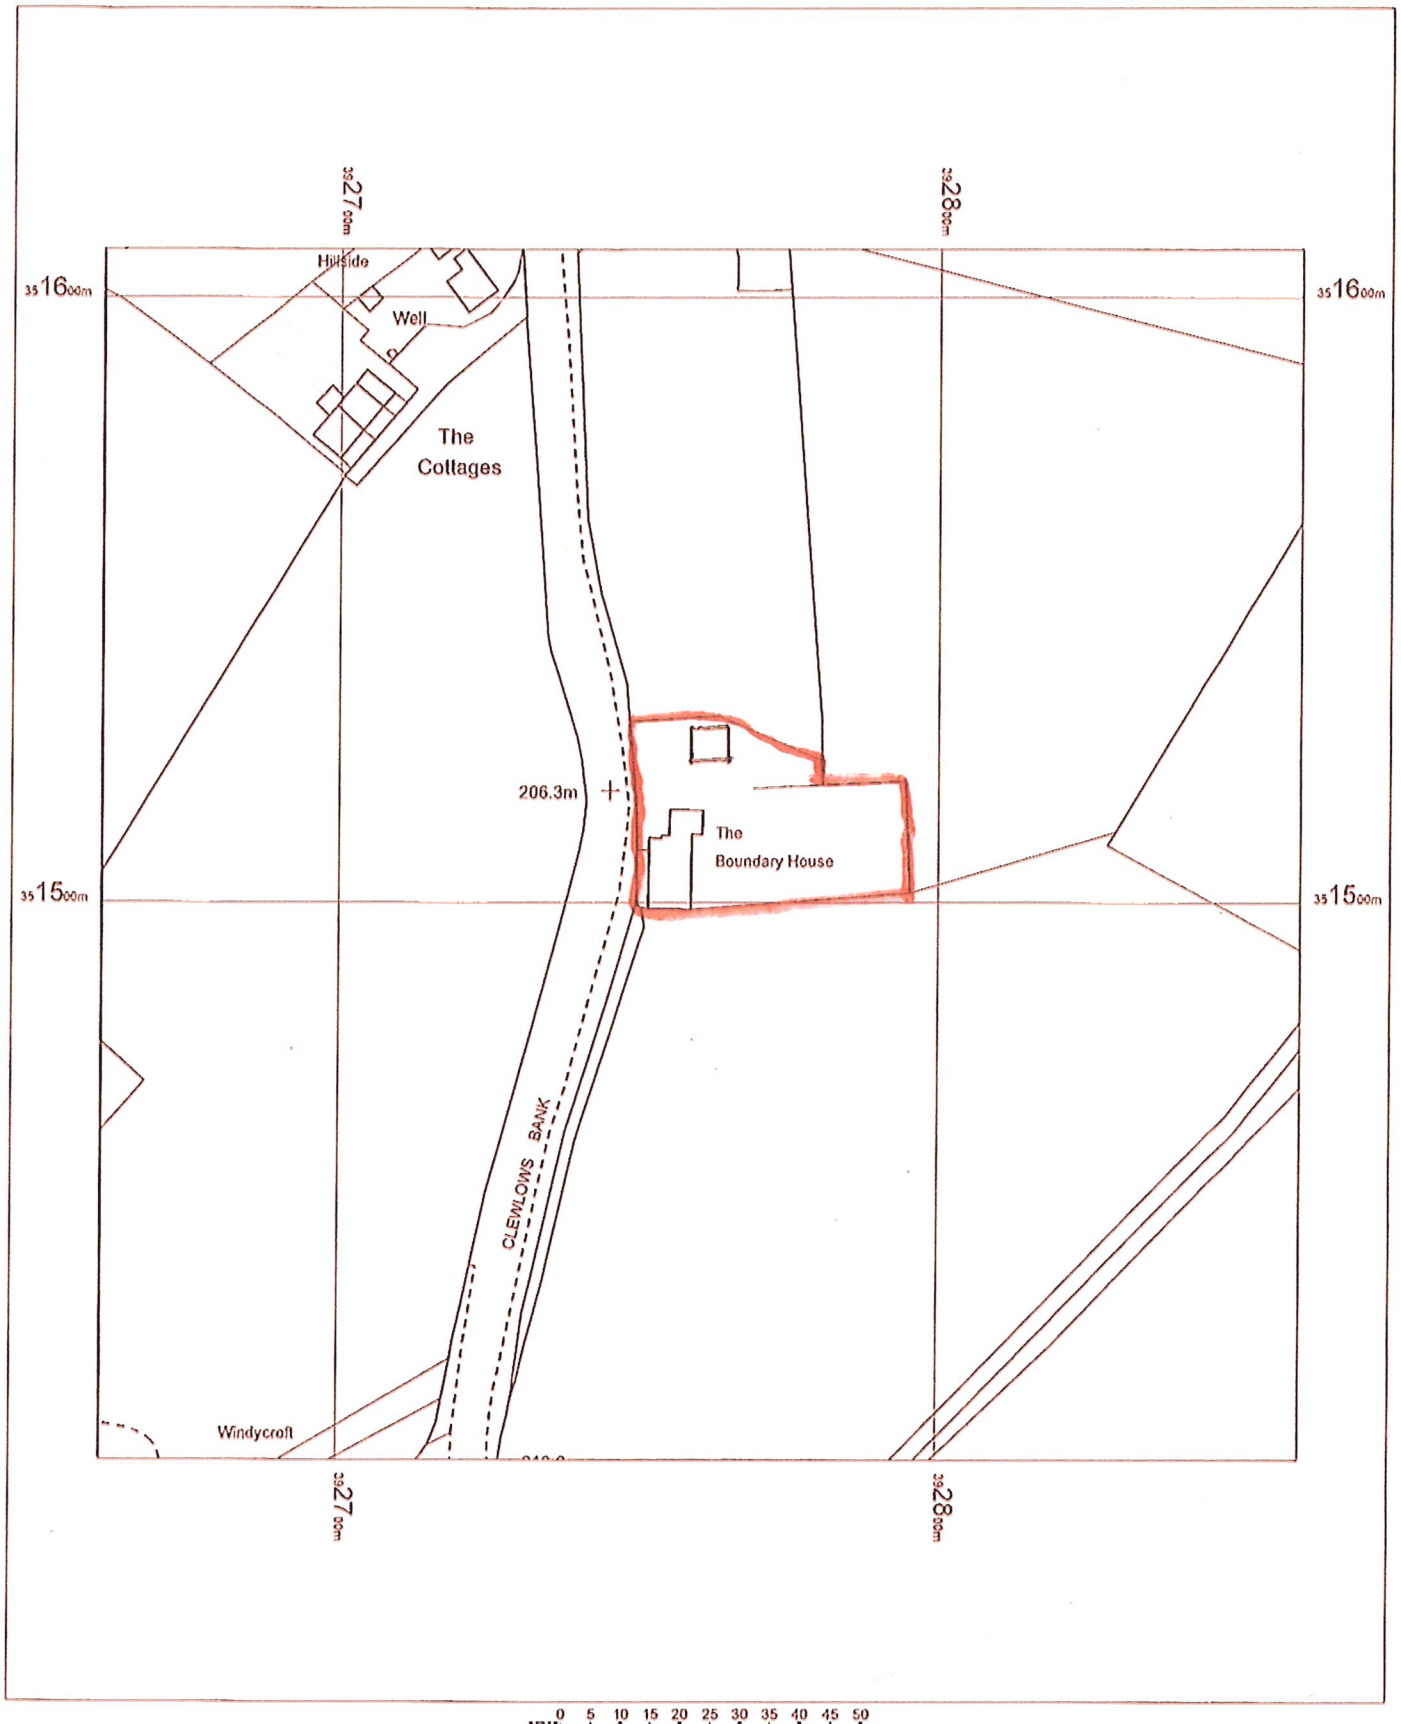


OS MasterMap 1250/2500/10000 scale
25 September 2015, ID: BW1-00466013
www.blackwellmapping.co.uk

1:1250 scale print at A4, Centre: 392760 E, 351508 N

©Crown Copyright Ordnance Survey. Licence no. 100041040

N

Mapping sourced from Ordnance Survey

BLACKWELL'S
www.blackwellmapping.co.uk
TEL: 0113 245 2623
maps.leeds@blackwell.co.uk