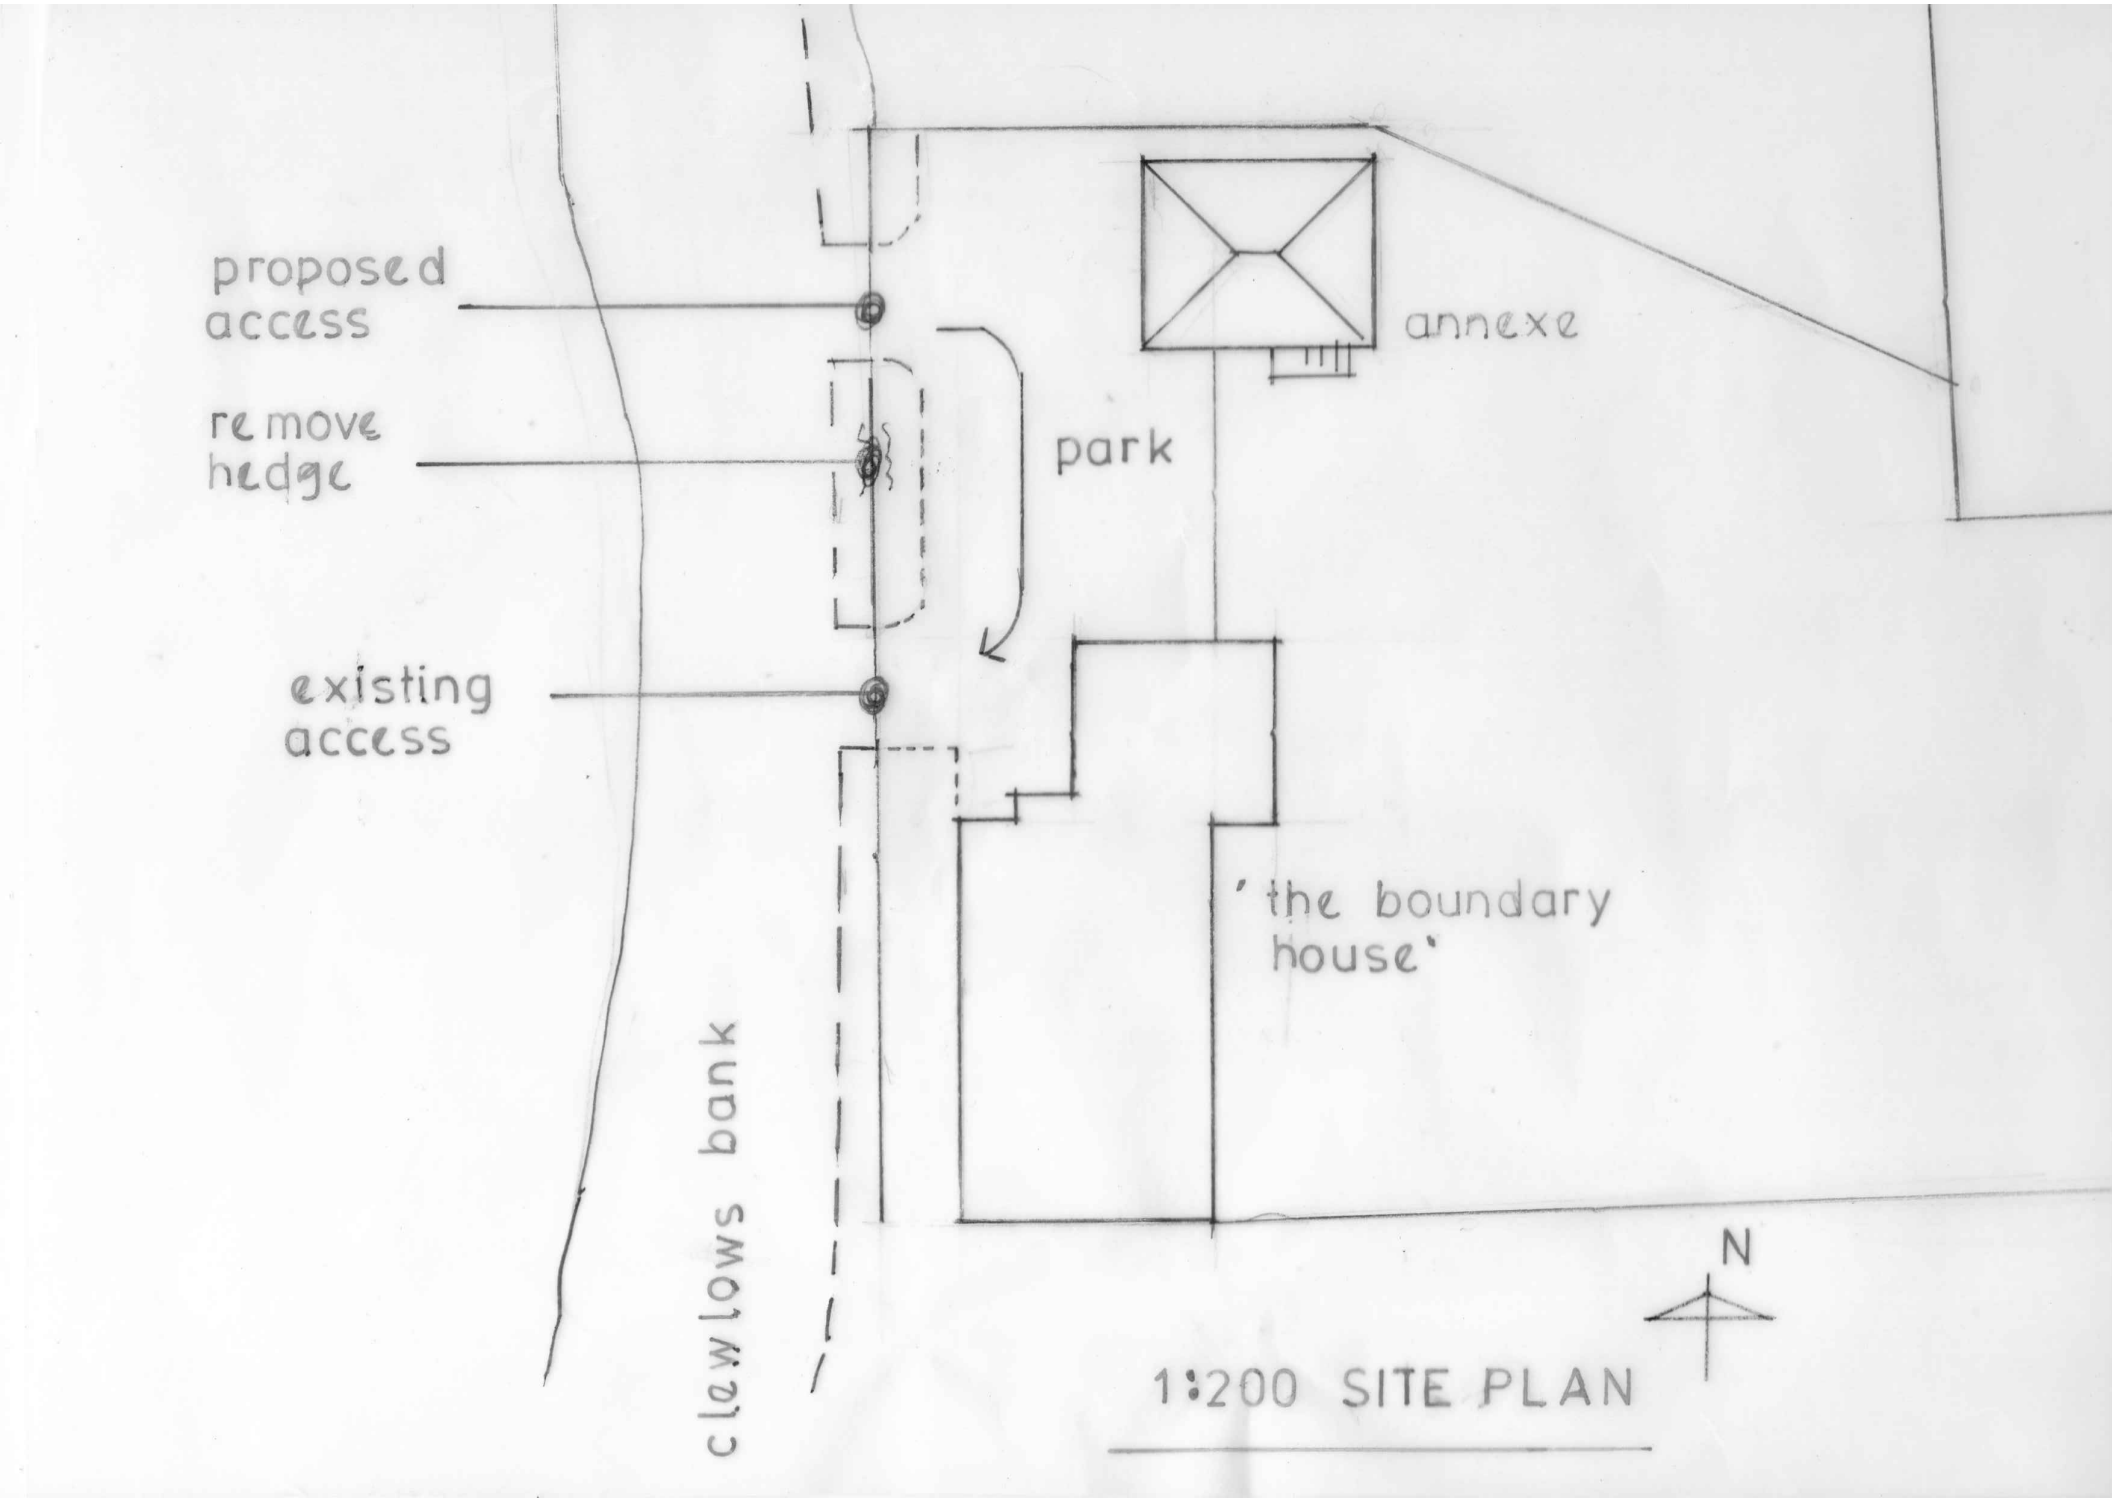

proposed access
remove hedge
existing access
park
annexe
'the boundary house'
clewlows bank
N
1:200 SITE PLAN