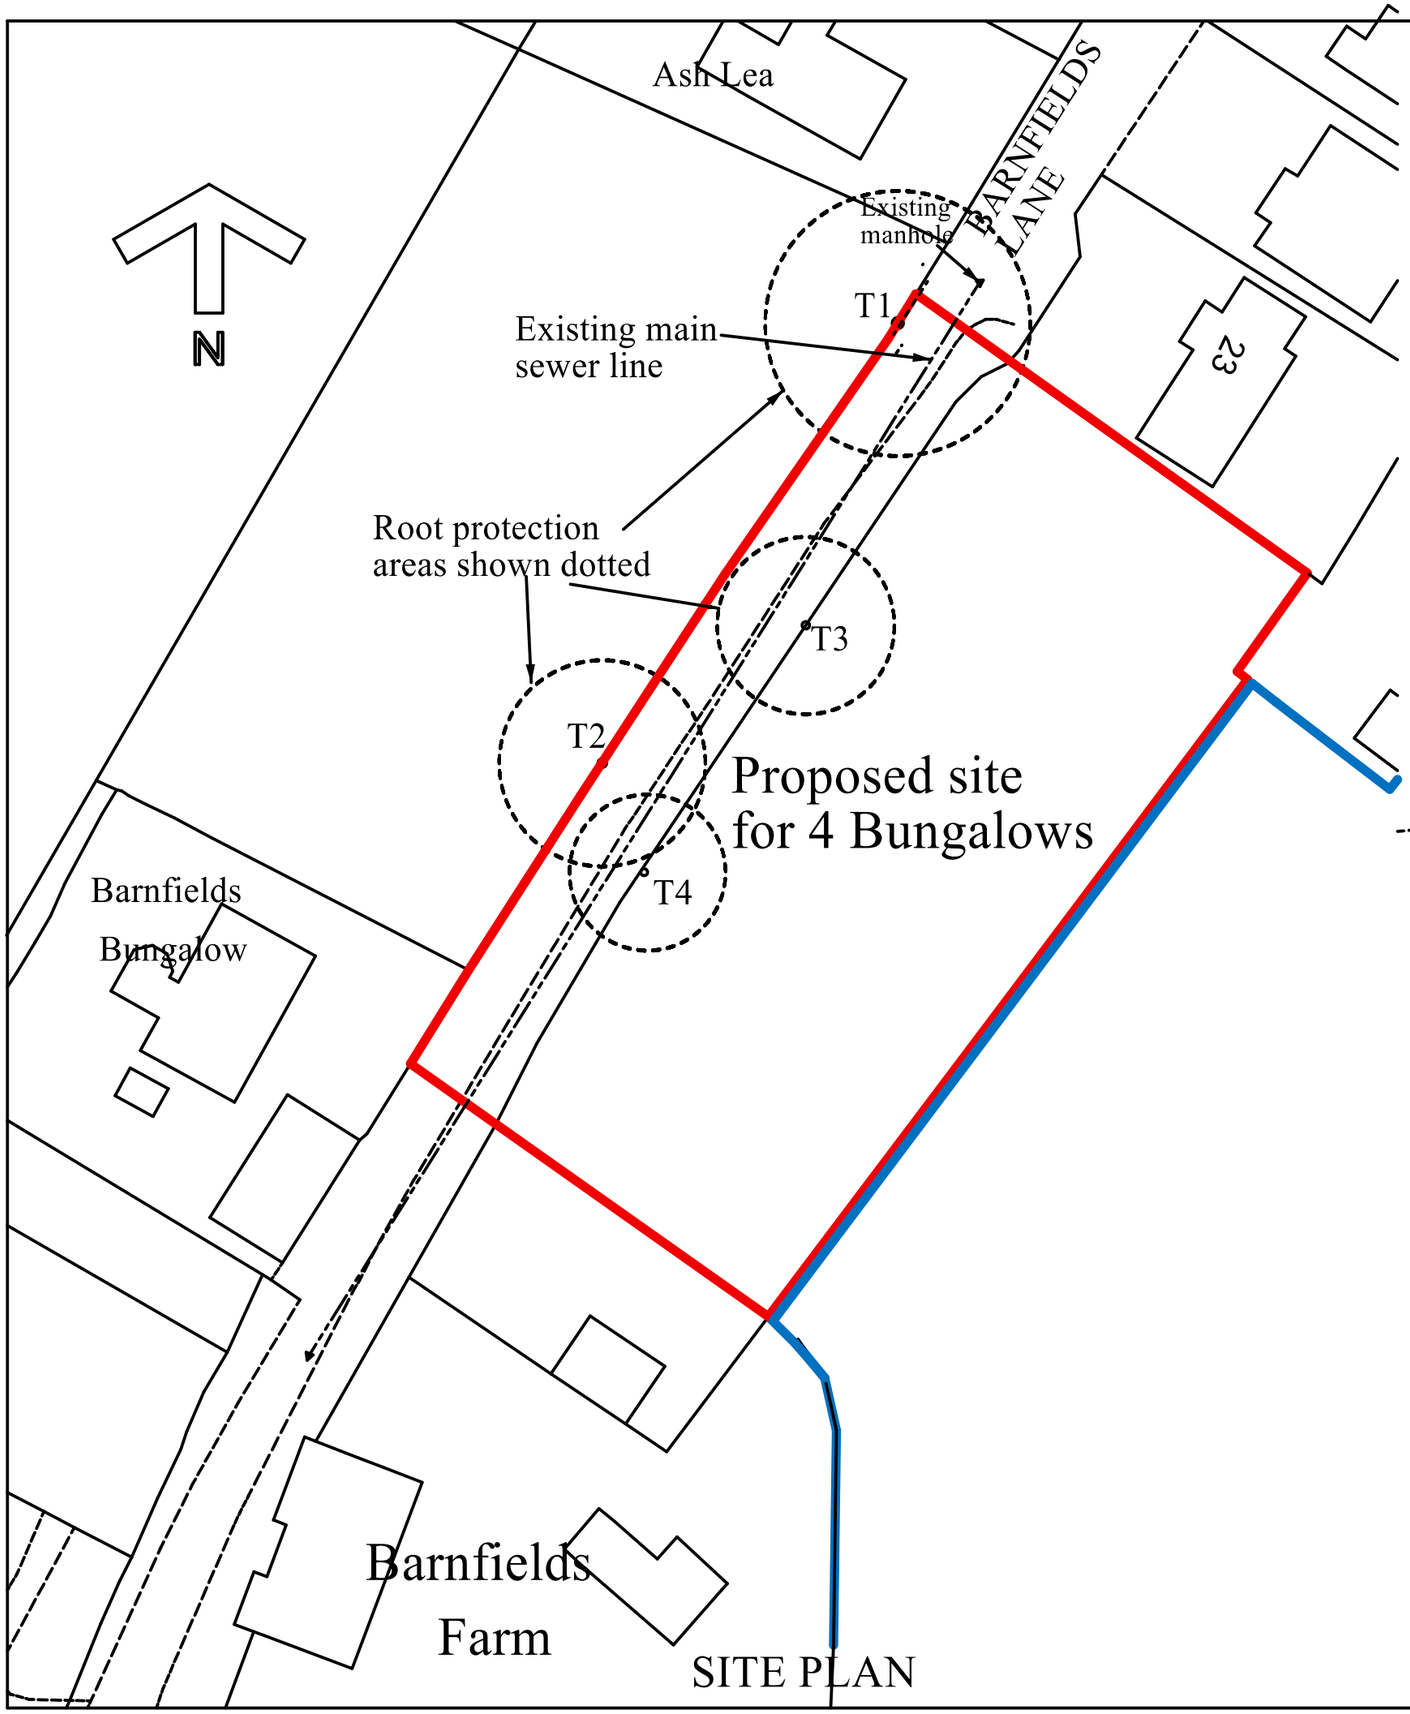

SITE PLAN

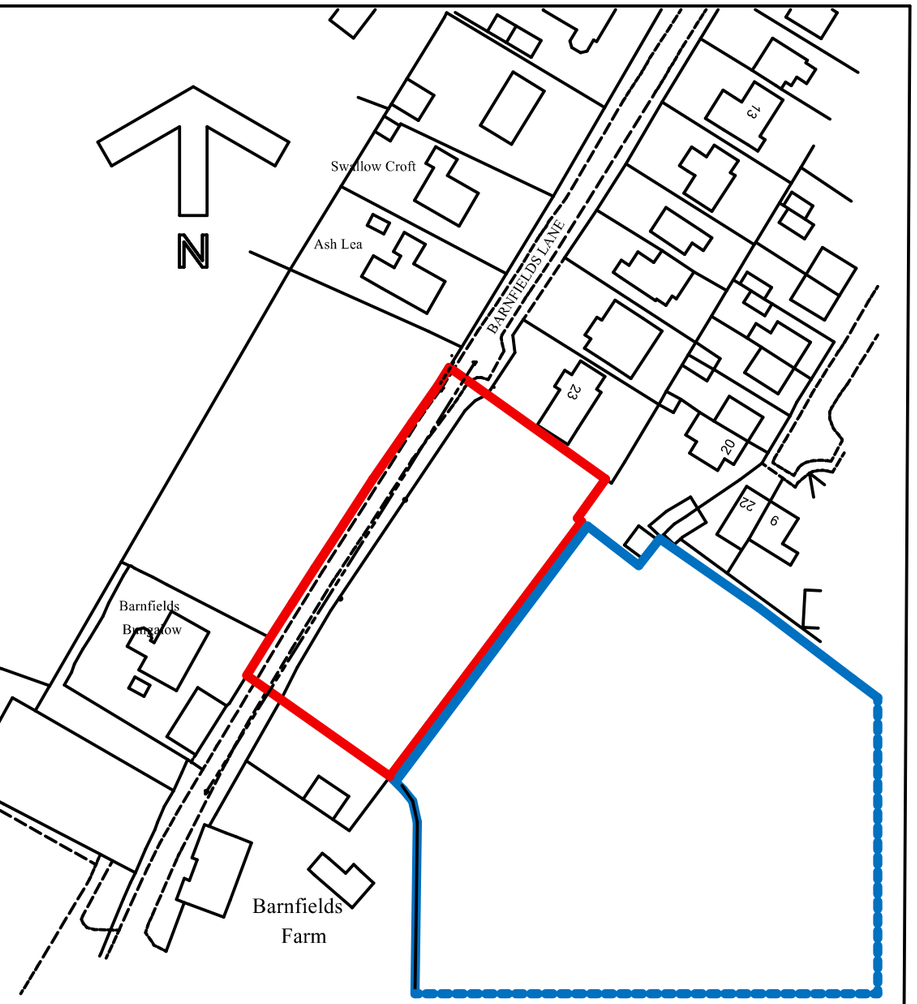

Ordnance Survey (c) Crown Copyright 2020. All rights reserved. Licence number 100022432

LOCATION PLAN

MR A. SAVAGE

DATE JUNE 2020

PROPOSED RESIDENTIAL DEVELOPMENT
FOR 4 BUNGALOWS

AT

BARNFIELDS LANE
KINGSLEY
STOKE-ON-TRENT
ST10 2DG

SCALES (At A3):
SITE PLAN 1:500
LOCATION PLAN 1:1250

DRAWN BY:

MALCOLM SALES
QUANTITY SURVEYORS, DESIGNERS
& BUILDING COST CONSULTANTS
CHURCHILL SUITE,
LULWORTH HOUSE,
51, HIGH STREET,
CHEADLE, STOKE-ON-TRENT,
STAFFS. ST10 1AR
TEL: 01538 757233
MOB: 07889 225437
E-MAIL: Malcolm.sales@salesqs.co.uk

FOR OUTLINE PLANNING APPLICATION
ALL MATTERS RESERVED

DRAWING NR. 2005/15/02