



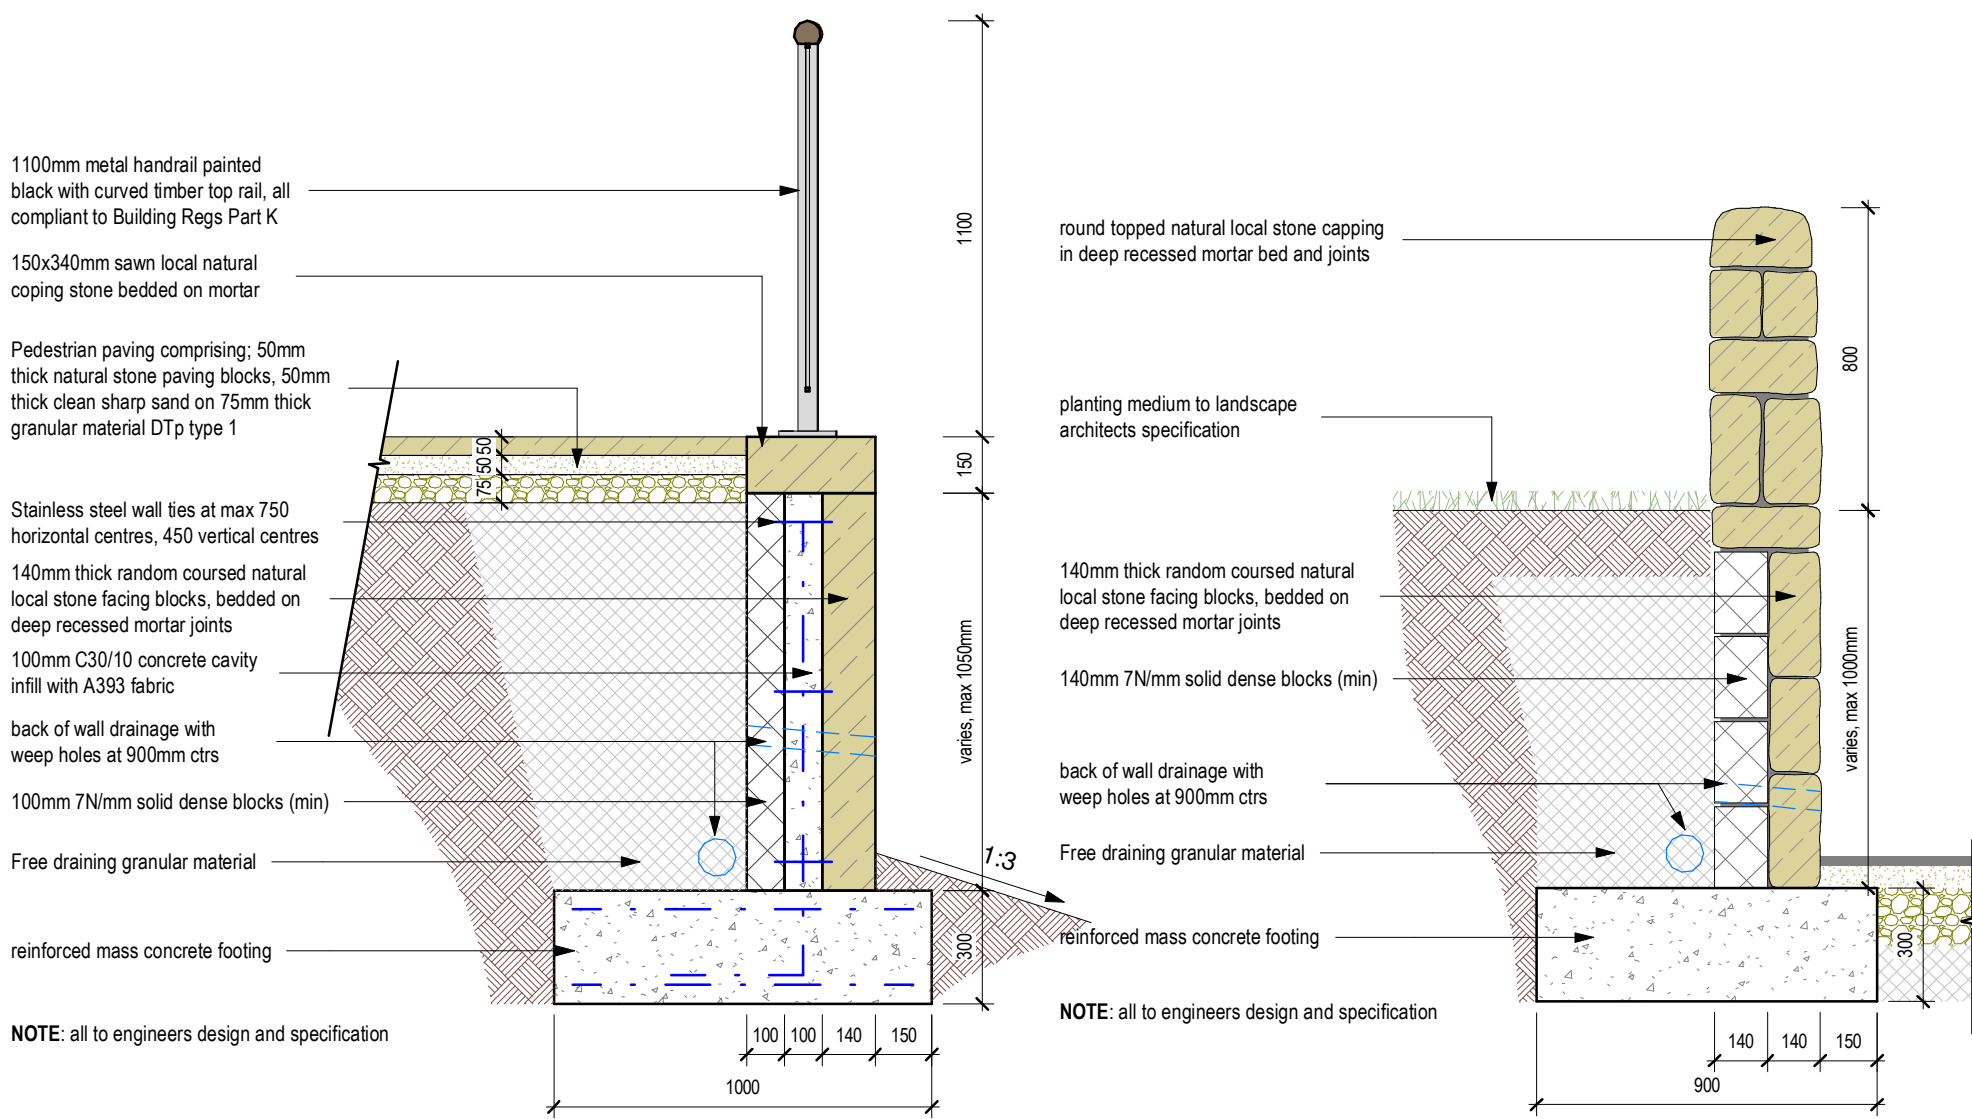



retaining wall type 1
1:20

retaining wall type 2
1:20


wall type 4
1:20

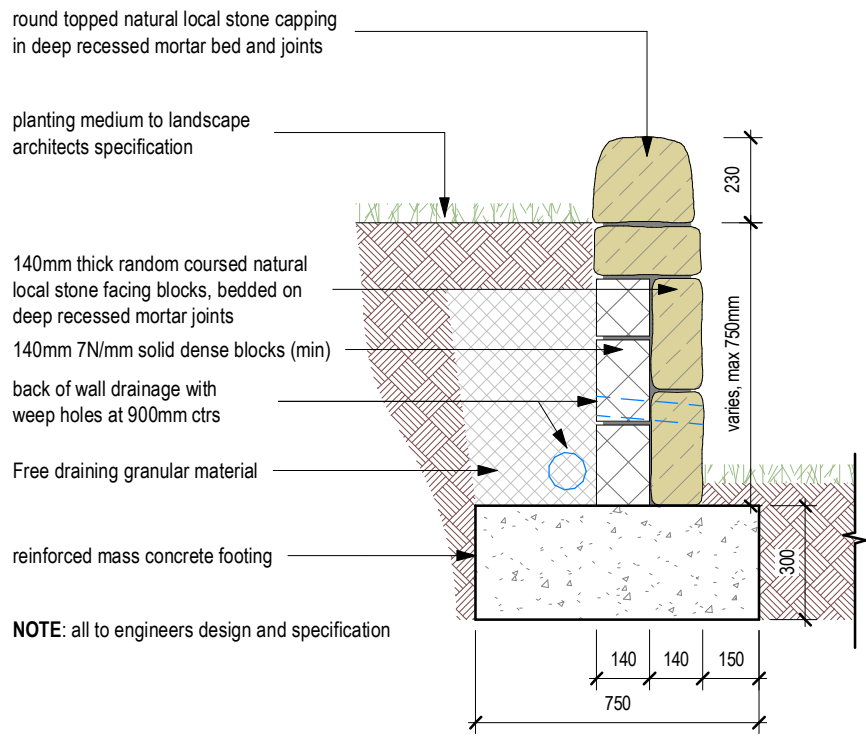

retaining wall type 3

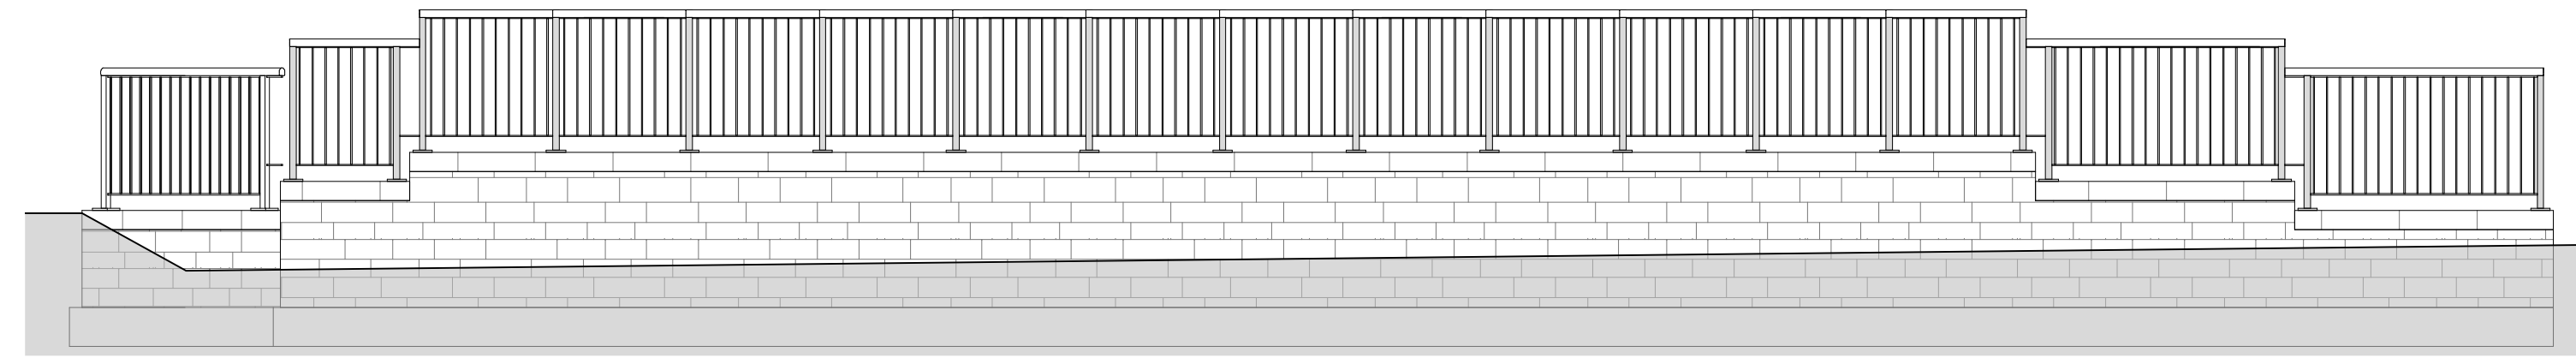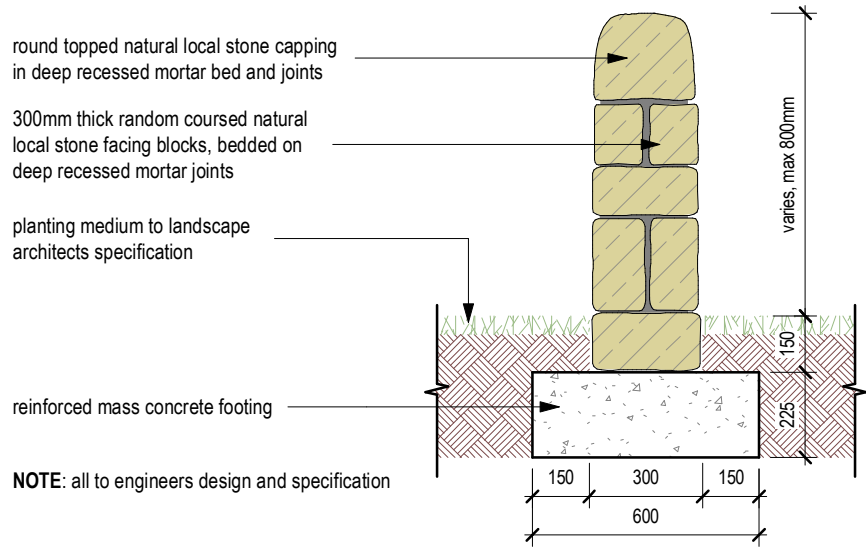

retaining wall type 1 - elevation
1:50

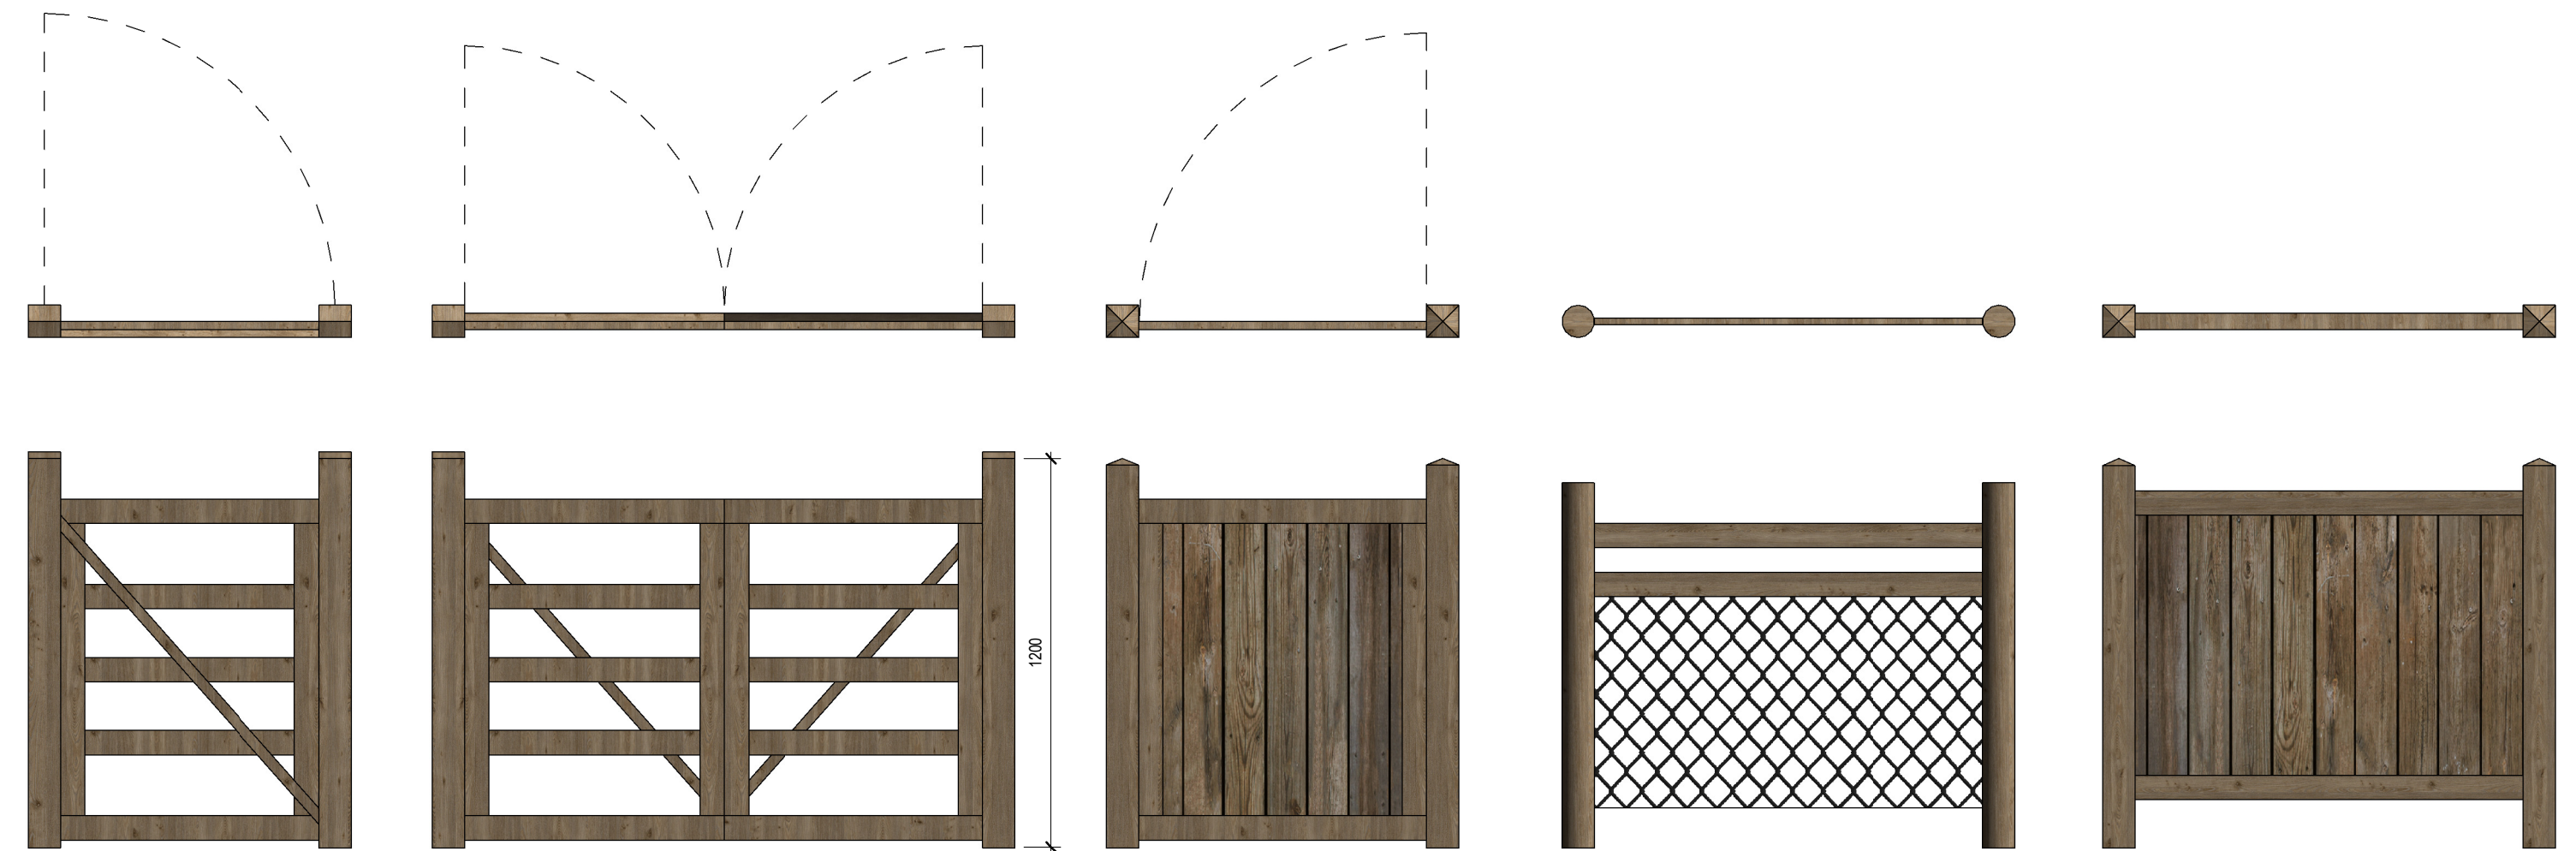

gate type 1
1:20

gate type 2
1:20

gate type 3
1:20

timber fence 1
1:20

timber fence 2
1:20


single leaf timber 5 bar gate to refuse area entrances, all ironmongery to be galvanised steel

double leaf timber 5 bar gate to site entrance, all ironmongery to be galvanised steel

single leaf timber vertical boarded gate to plot entrances, all ironmongery to be galvanised steel

timber stock fencing with wire mesh

timber vertical boarded fencing

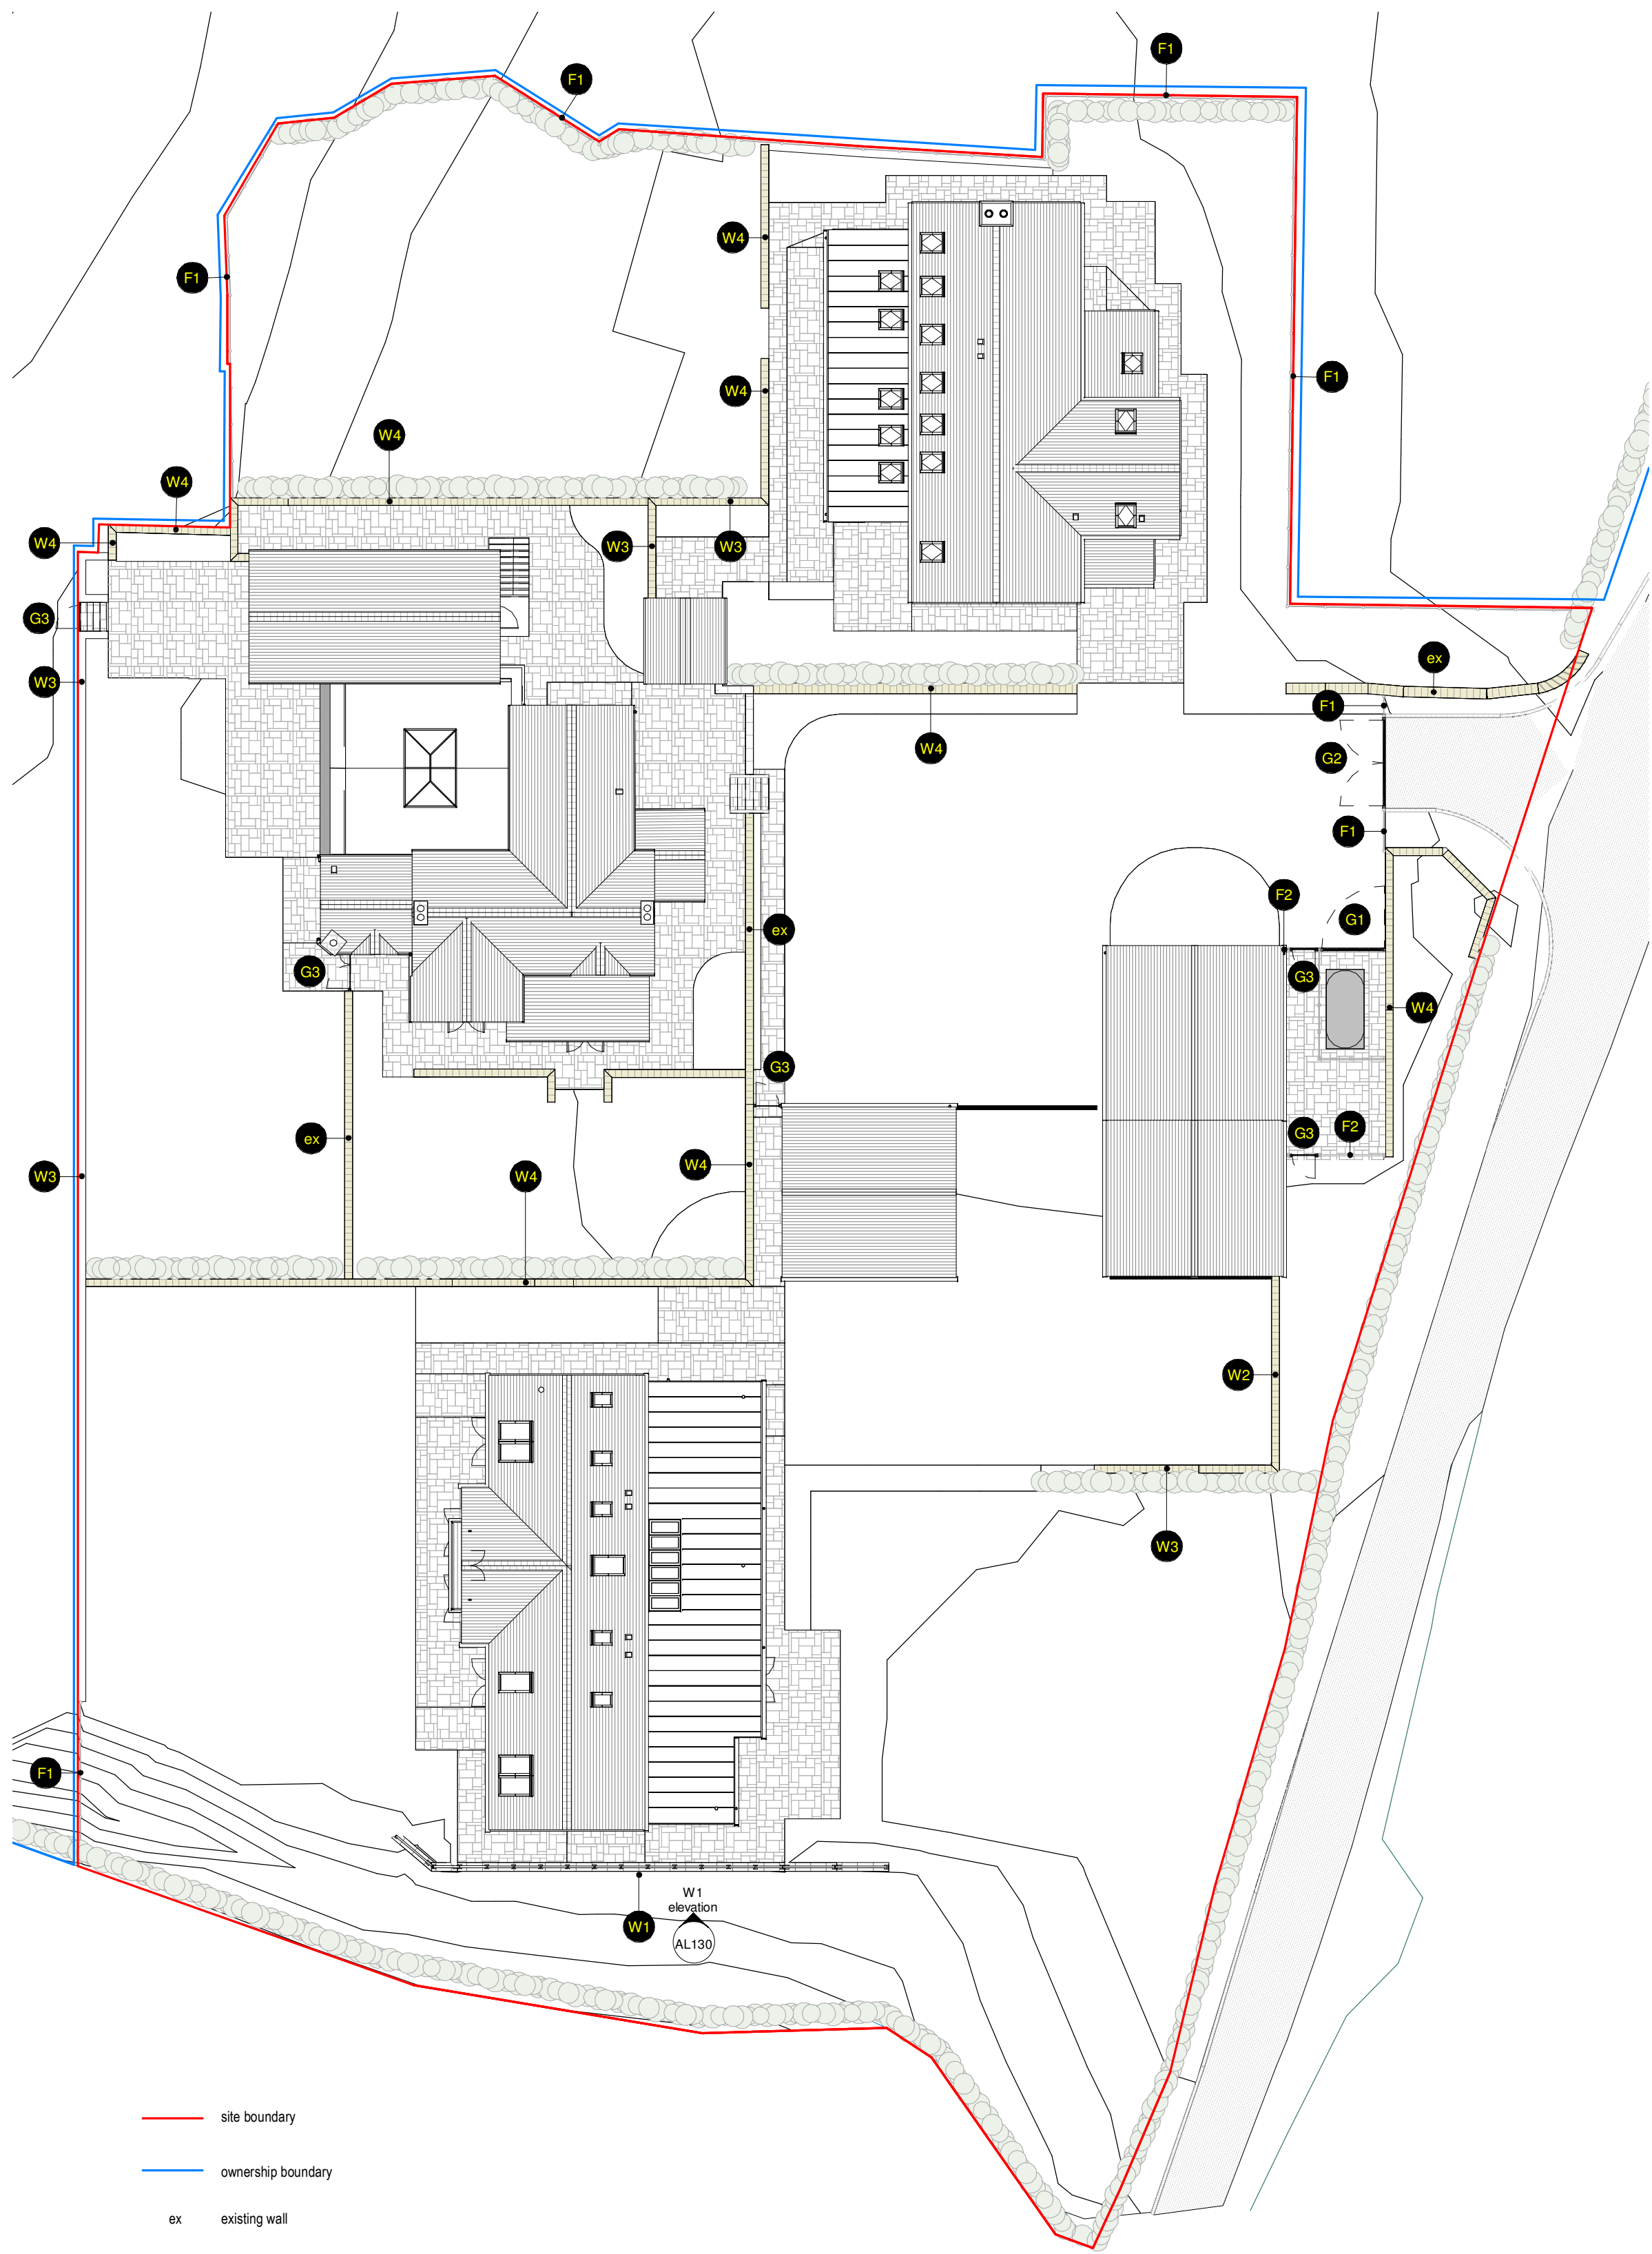

boundary wall key plan
1:200

Rev	Date	Drawn	Description				
				ctd architects © 2020			
				• This drawing is copyright.			
				• All dimensions to be checked on site before proceeding.			
				• Contractor must notify the architect of any discrepancies before proceeding.			
				• Contractor to check/adjust dimensions of new work to suit existing conditions. Do not assume existing structure or details are plumb, square or level.			
				• All drawings to be read in conjunction with all other consultants drawings and specs.			
Client				Project	Scale indicated	Size	A1
Mr C & Mrs I Rhodes				Trent Head Farm Barrage Road, Biddulph Moor ST8 7NU	Status	ED	05/03/20
				Title	Job No	1833	AL130
				Boundary Treatment Details	Rev.		

ctd architects

Clerk Bank House
Clerk Bank
LEEK
Staffordshire
ST13 5HE
t: 01538 373477
f: 01538 386503
e: info@ctdarchitects.co.uk
w: www.ctdarchitects.co.uk

architects | historic building advisors | project managers | landscape & urban designers