This drawing is copyright and should not be reproduced without the permission of Building Design Service

Sheet size A1

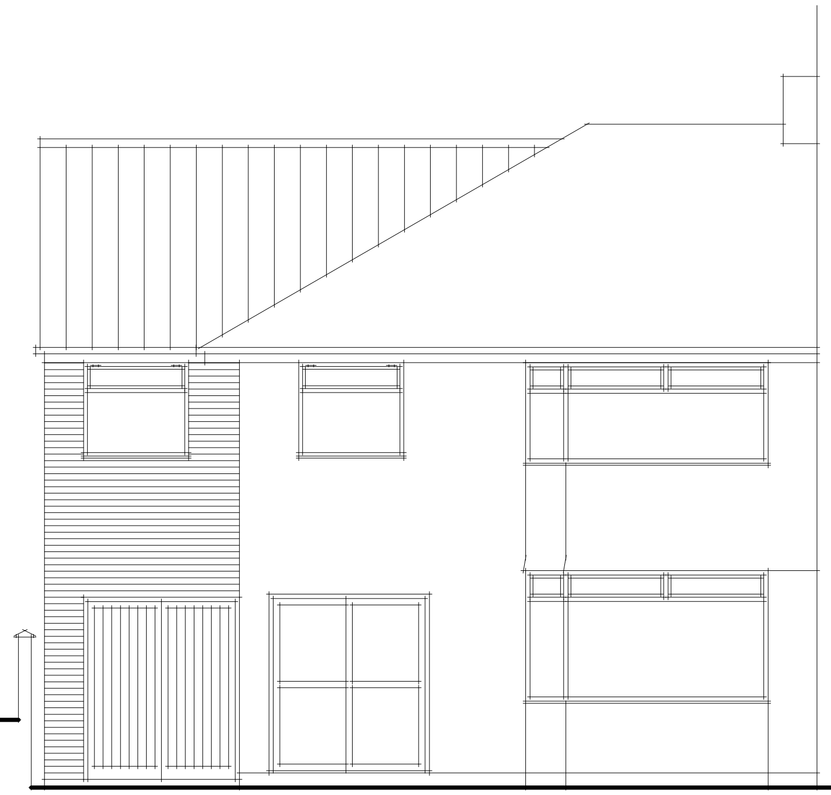

PROPOSED FRONT ELEVATION

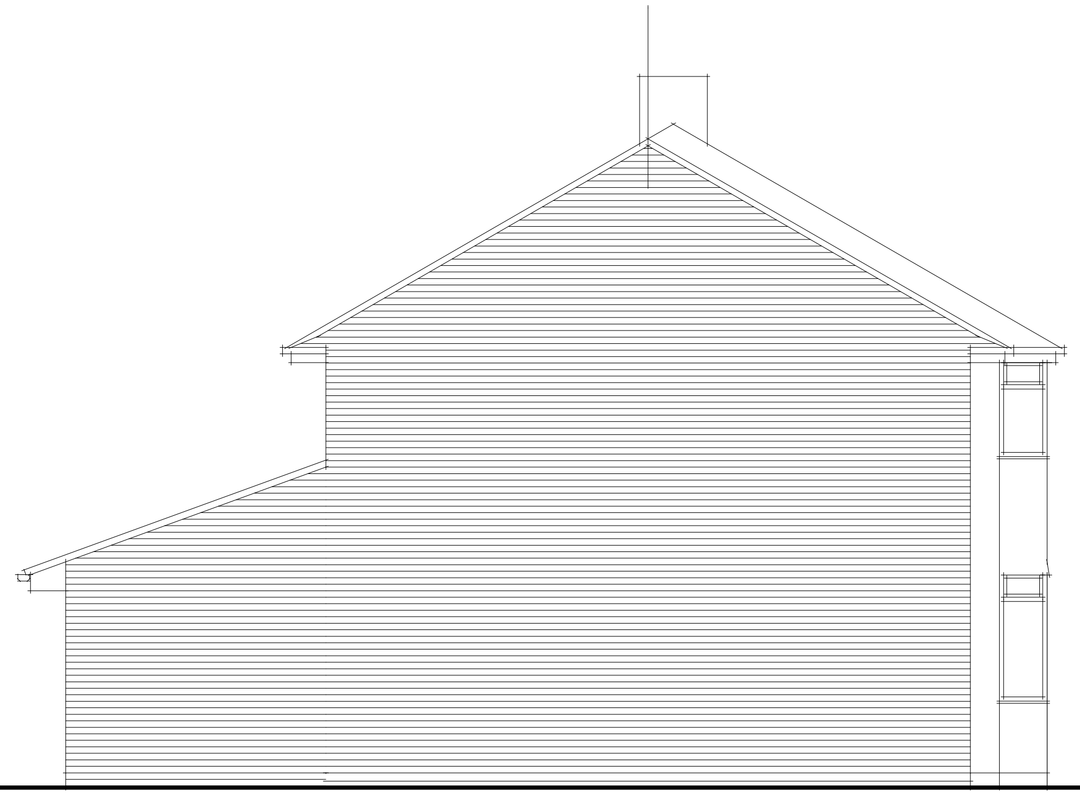

PROPOSED SIDE ELEVATION



PROPOSED REAR ELEVATION

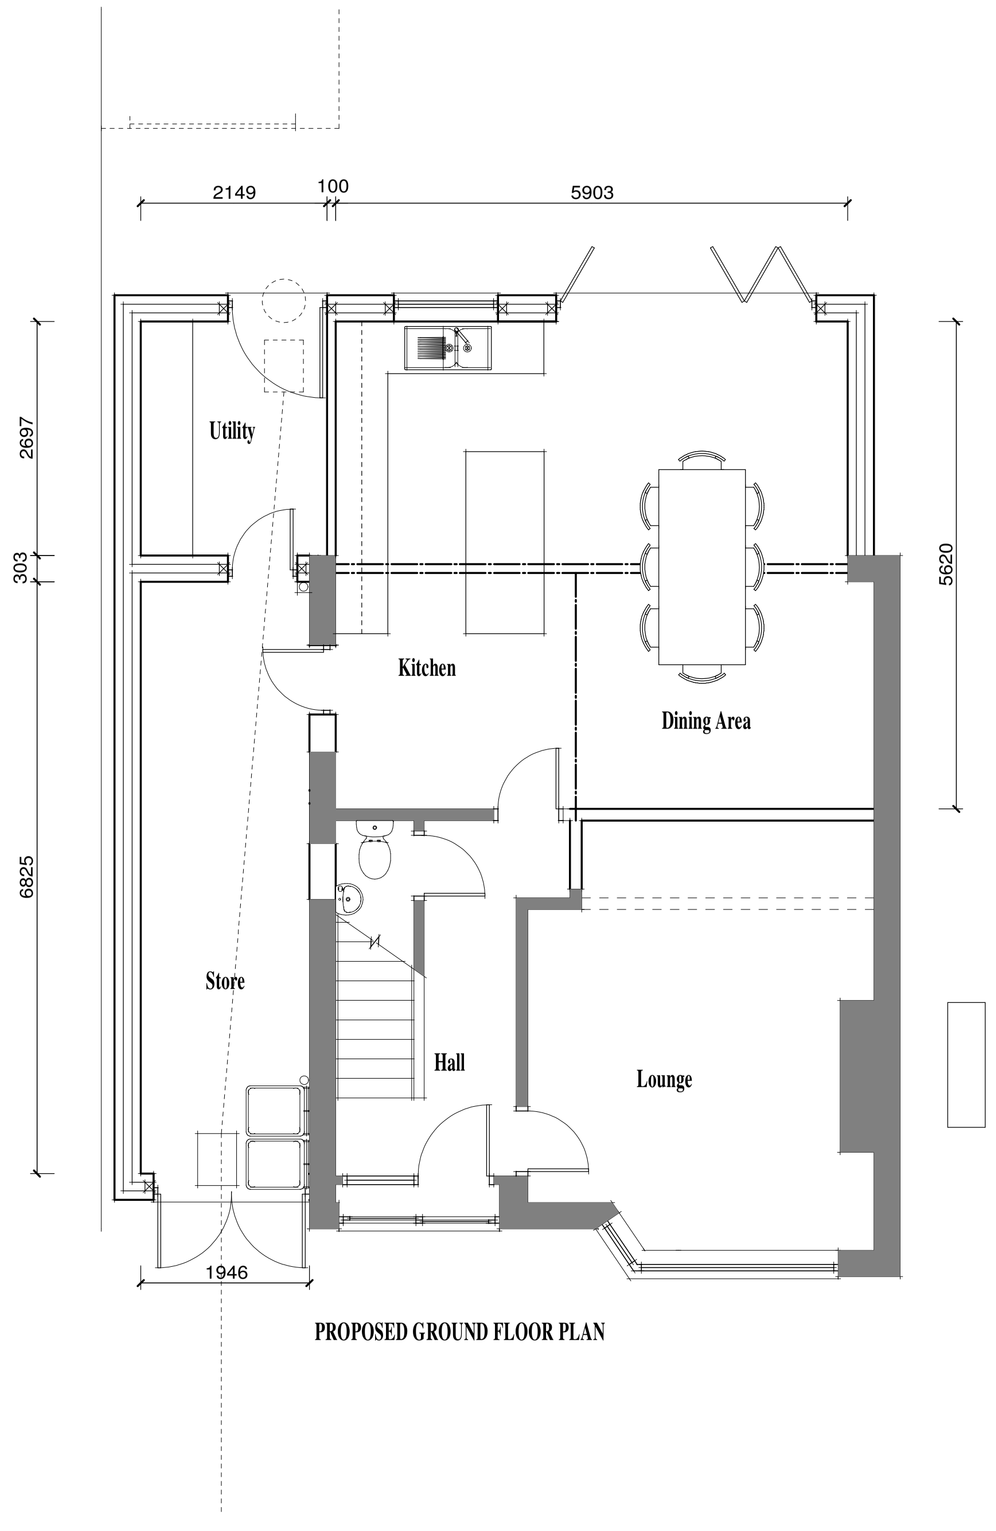

PROPOSED GROUND FLOOR PLAN

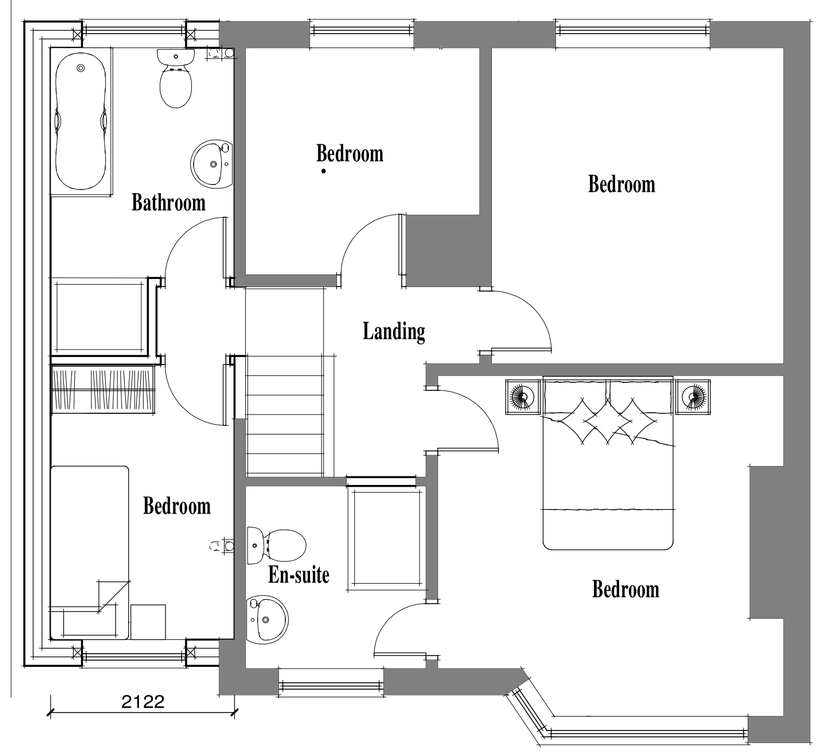

PROPOSED FIRST FLOOR PLAN

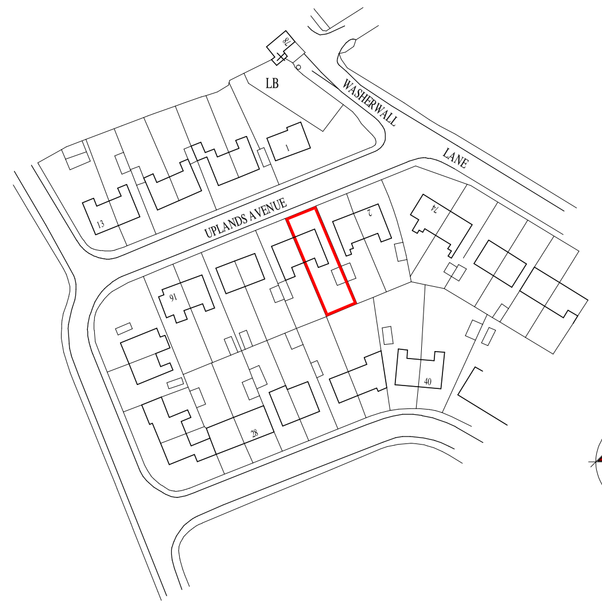

LOCATION PLAN 1:1250

Ordnance Survey, (c) Crown Copyright 2020. All rights reserved. Licence number 100022432

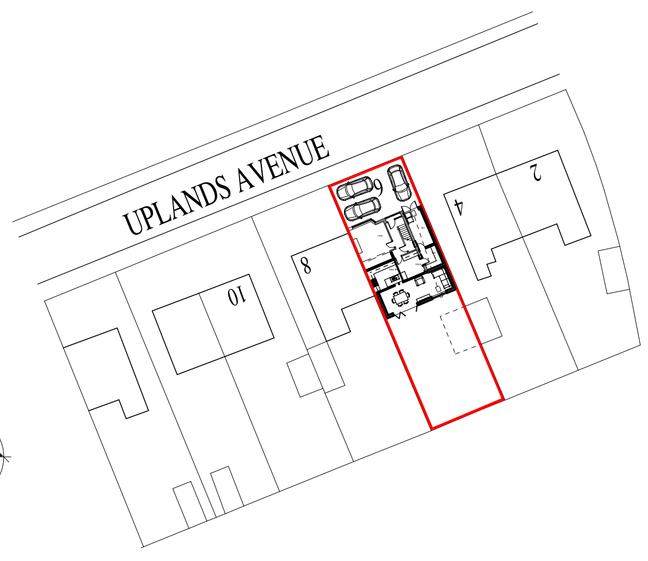

SITE PLAN 1:500

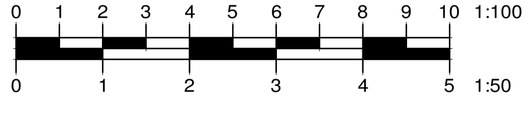

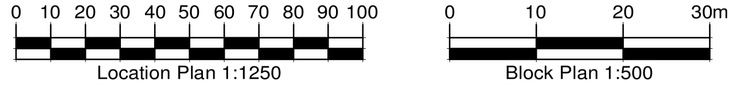

Rev. A.	Minor amendments to floor plans	29/05/2020

Building Design

CIAT Registered Practice

TITLE

PROPOSED ALTERATIONS AND EXTENSIONS AT
6 UPLANDS AVENUE
WERRINGTON
STOKE-ON-TRENT
ST9 0LE

CLIENT

MS. A. COFFEY

DRAWING NO.

SK2

SCALE
1:50

DATE
MAY 2020

B. BLAKEMAN CIAT
15A, WHITMORE ROAD, NEWCASTLE,.
STAFFORDSHIRE. ST5 3LY
TEL/FAX 01782 632911