Metres
01 02 03 04 05 10
SCALE 1:100

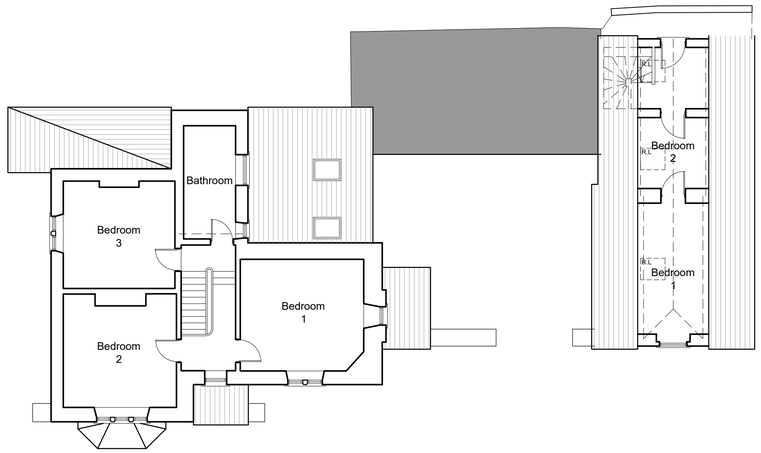

First Floor Plan

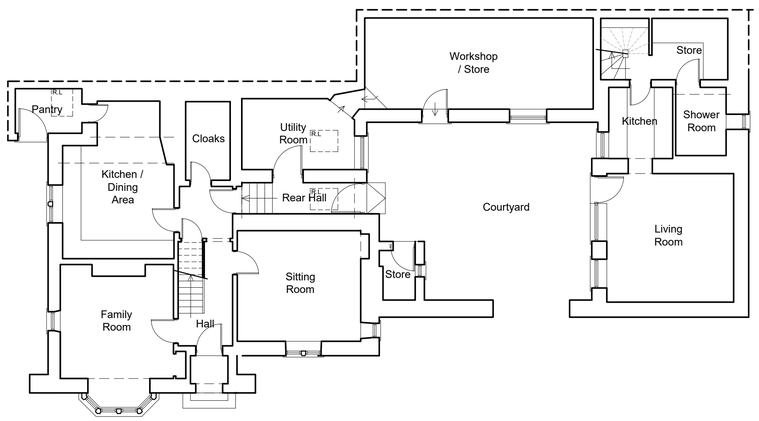

Ground Floor Plan

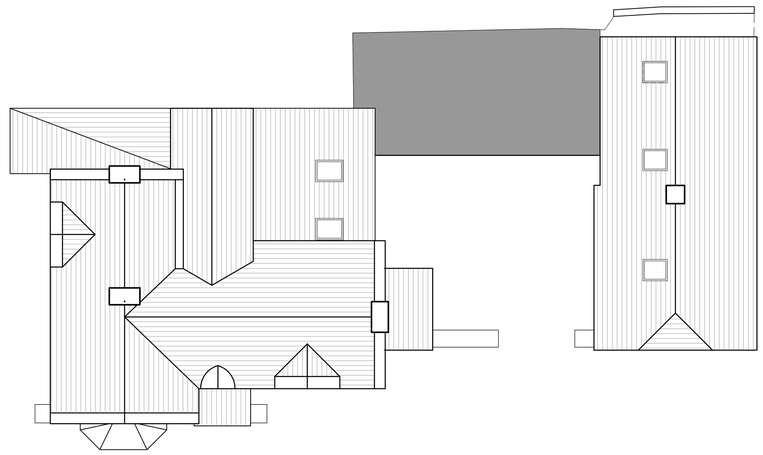

Roof Plan

revisions

ref	date		drawn	chk'd
A	02/03/20	General Revision	M.S.B	E.H
B	26/03/20	General Revision	M.S.B	E.H

DESIGN INTENT ONLY

notes for construction:

1. Dimensions shall be checked and verified prior to work being commenced on site.
2. This drawing is issued for the sole and exclusive use of the named recipient. Distribution to any third party is on the strict understanding that no liability is accepted by Hayes & Partners for any discrepancies, errors or omissions that may be present and no guarantee is offered as to the accuracy of the information shown.

Hayes & Partners

Architects
Historic Building Consultants

Atlas House
Old Hall Street
Macclesfield Cheshire SK10 2DT
Telephone 01625 426218
Fax 01625 511 732
hp@hayesandpartners.co.uk

job

The Villa
Rudyard
ST13 8RP

for Mr & Mrs Wood

title

Plans As Existing

scale	1:100 @ A1		
date	16/01/20		
drawn	M.S.B	checked	E.H
drawing number	4027_00_03	revision	B