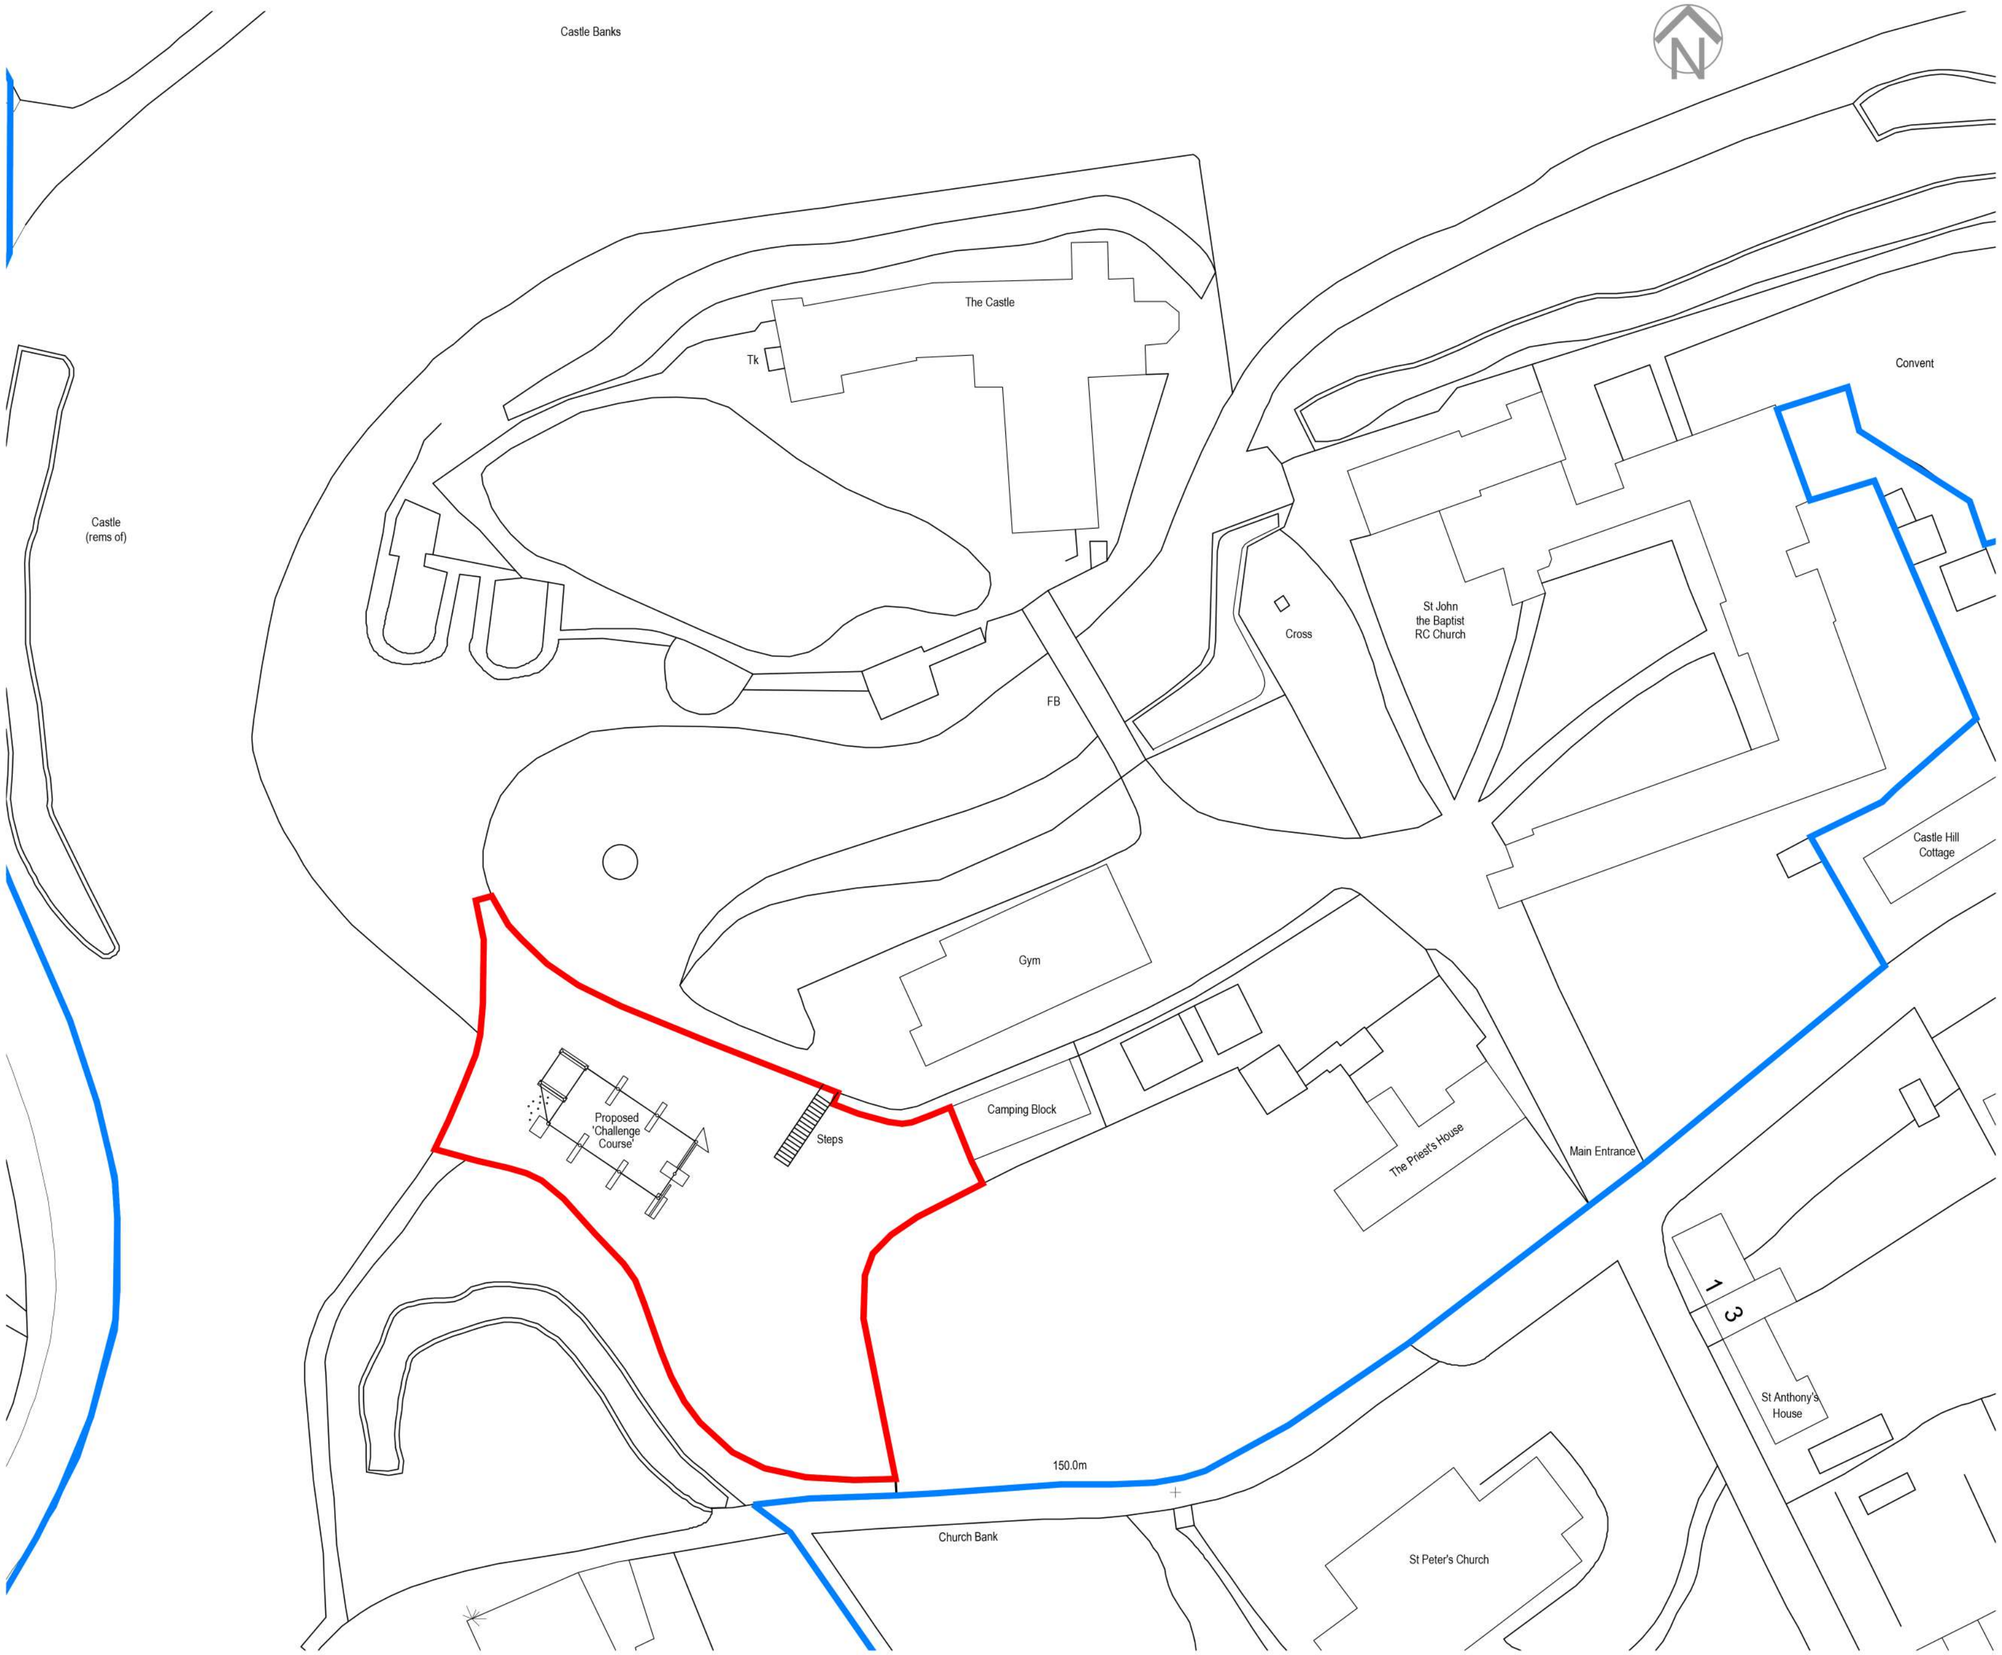

Proposed Site Plan 1:500

Safety Health and Environmental Information

A2

The following risks are identified as unusual or unfamiliar to a competent contractor

CONSTRUCTION RISKS
There are no significant or unfamiliar risks

DEMOLITION RISKS (FUTURE)
There are no significant or unfamiliar risks

It is assumed that all work will be carried out by a competent contractor working, where appropriate, to an approved method statement

Notes:

FOR GUIDANCE ONLY

1:20	0	200mm	400mm	600mm	800mm	1000
1:100	0	1m	2m	3m	4m	5m
1:50	0	1m	2m			
1:5	0	100mm	200mm			

Application Site Boundary

Other land in control of Applicant

REV	DETAILS	DATE	CHECKED

brownhill hayward brown
chartered architects

01543 254357 - mail@bhbarchitects.co.uk

Low Level Challenge Course, Alton Castle

Proposed Site Plan

Alton Castle

DRAWING NO. 3339 - 303

REV -

DATE May '20

PLANNING

DRAWN JK

CHECKED AM

SCALE 1:500 @ A2

ISO 9001 REGISTERED FIRM

ISO 14001 REGISTERED FIRM

The copyright of this drawing and design is vested in the Architect and must not be copied or reproduced without written consent. All dimensions given are to be verified on site by the responsible contractor.

PART OF bhb architects