

Location Plan
SCALE 1 : 1250

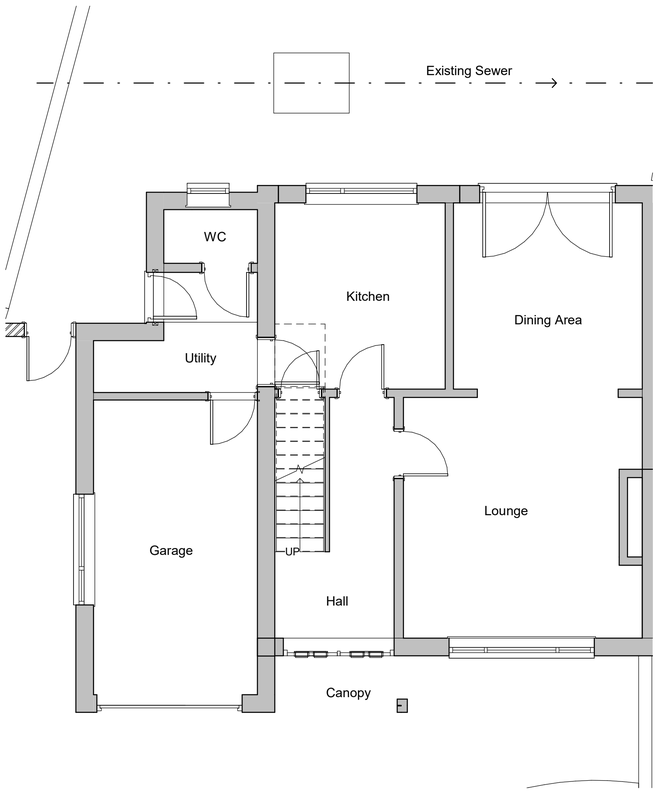

Ground Floor - as existing
SCALE 1 : 50

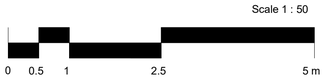



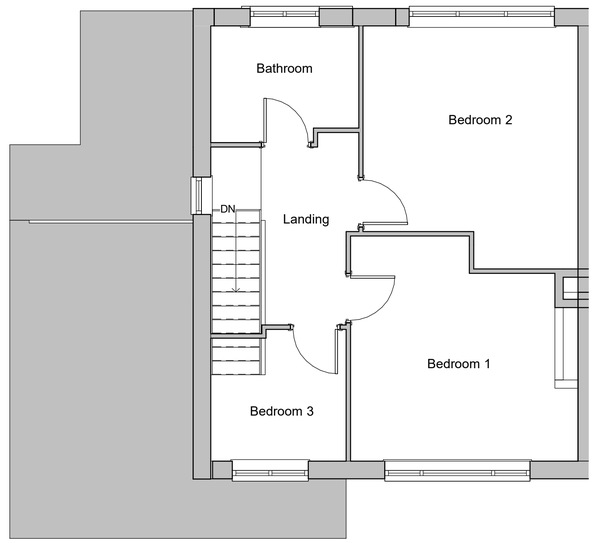

First Floor - as existing
SCALE 1 : 50

All dimensions where shown are to be checked prior to the order or manufacture of components.

Copyright laws apply: This drawing is the property of APT Architectural services LTD and should not be reproduced without permission.
All discrepencies to be brought to the attension of APT Architectural services LTD immediately. This drawings shall be read in conjunction with all other drawings produced for the project including other consultants and specialists drawings.

The contractor is to make good preparation before starting the job including carring out a thorough Risk Assessment method statement and this will include scanning for underground services. The contractor must make any checks on dimensions, including any sewer invert levels before commencing works.
The contractor must notify where necessary the HSE of any works which fall under the CDM regulations. And carry out work safely in respect of its own employees and the general public.

Works must comply with all statutory bodies and meet industry standards including building regulations and codes of practice.

Rev	Description	Date

CODE	SUITABILITY DESCRIPTION
STATUS	PURPOSE OF ISSUE

APT Architectural Services Ltd.
New builds and extensions
Email: adrianptaylor@outlook.com
Tel: 07960116490

PROJECT
Residential Extension at No8 Oxhey Drive, Biddulph, Staffordshire. ST87EU

TITLE
Plans - As Existing

CLIENT
Andrew Robinson

DRAWN BY	CHECKED BY	DATE
Author	Checker	04/06/20

SCALE (@ A1)	PROJECT NUMBER
As indicated	1002

DRAWING NUMBER	REV
A 02	