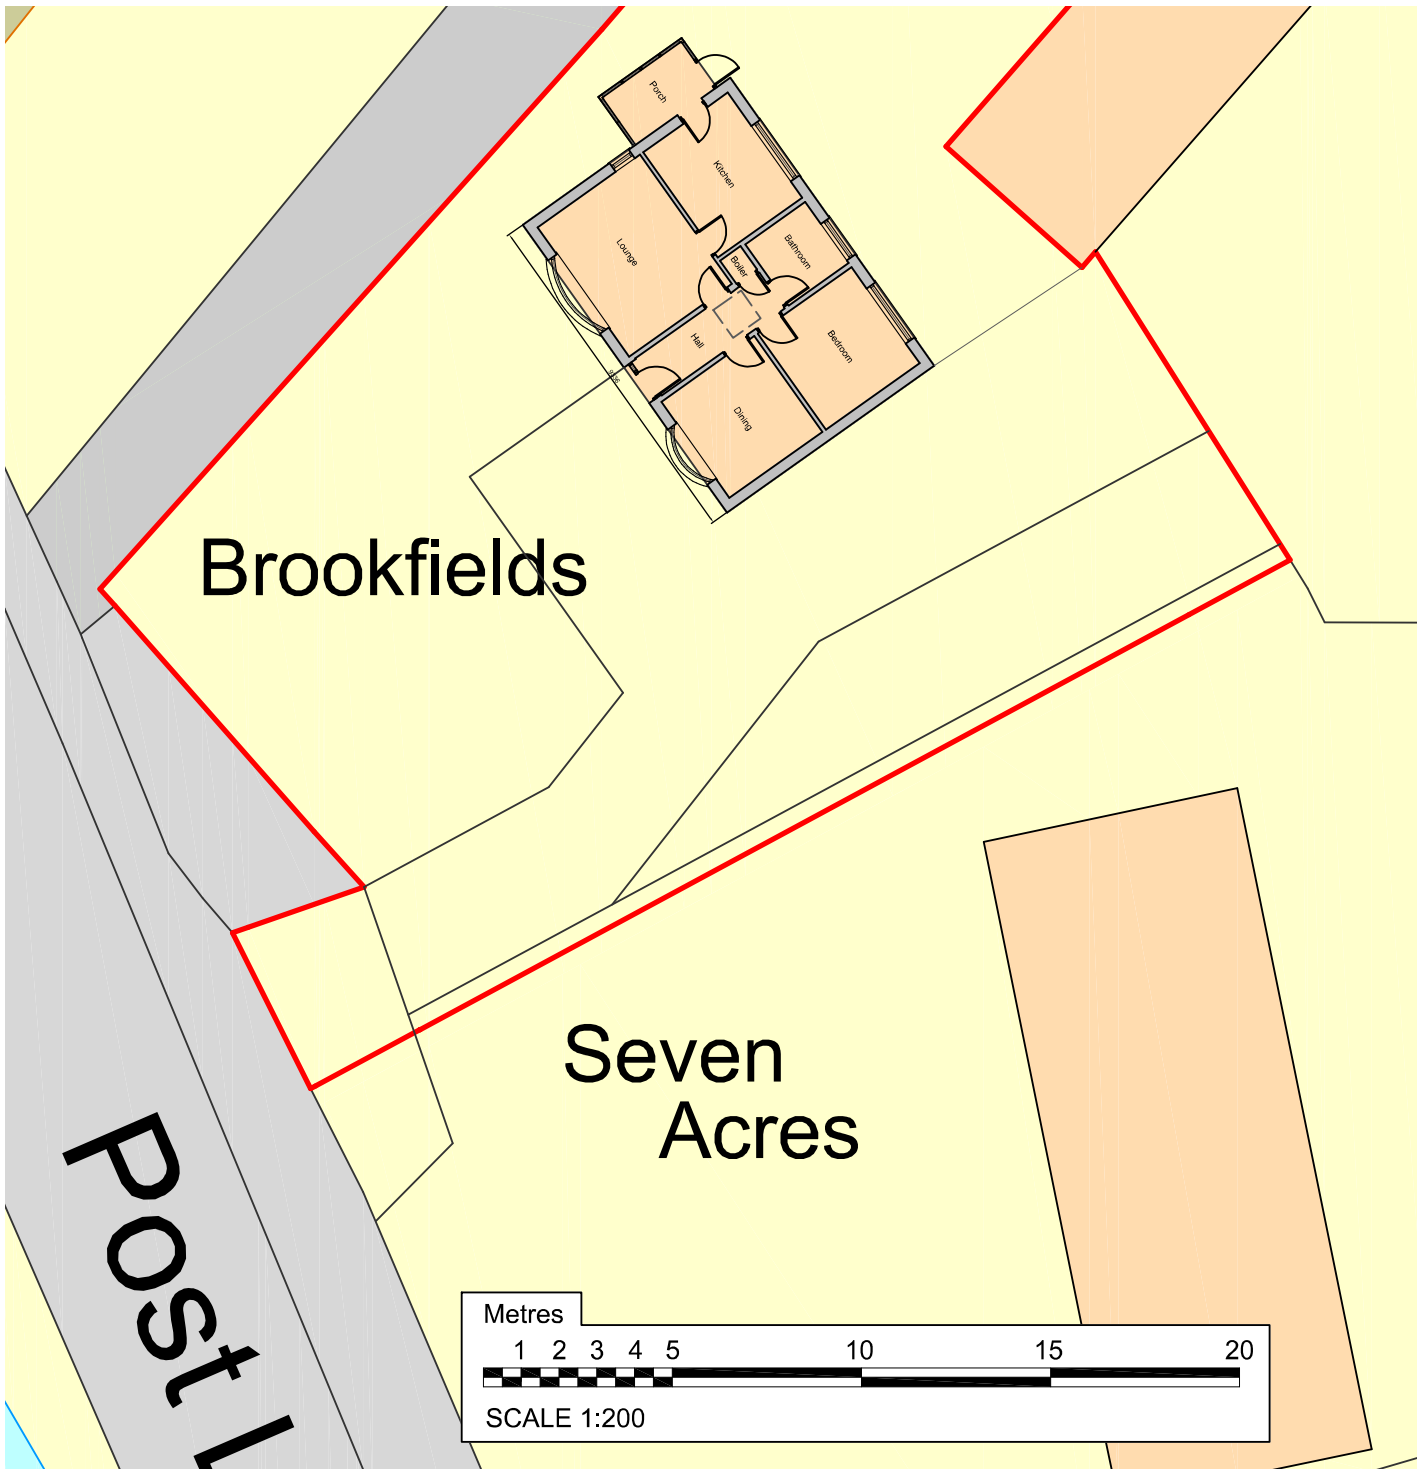

Existing Site Plan

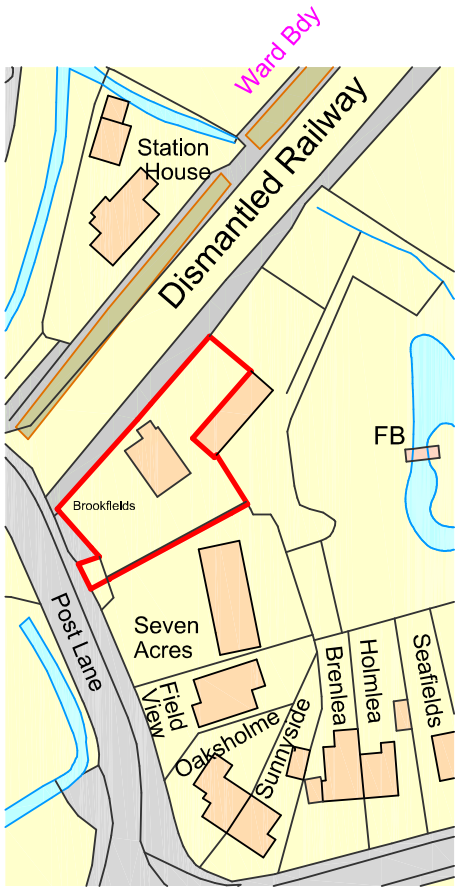

Ordnance Survey, (c) Crown Copyright 2019. All rights reserved. Licence number 100022432

Metres
10 20 30 40 50 60 70 80 90 100

SCALE 1:1250

Site Location Plan

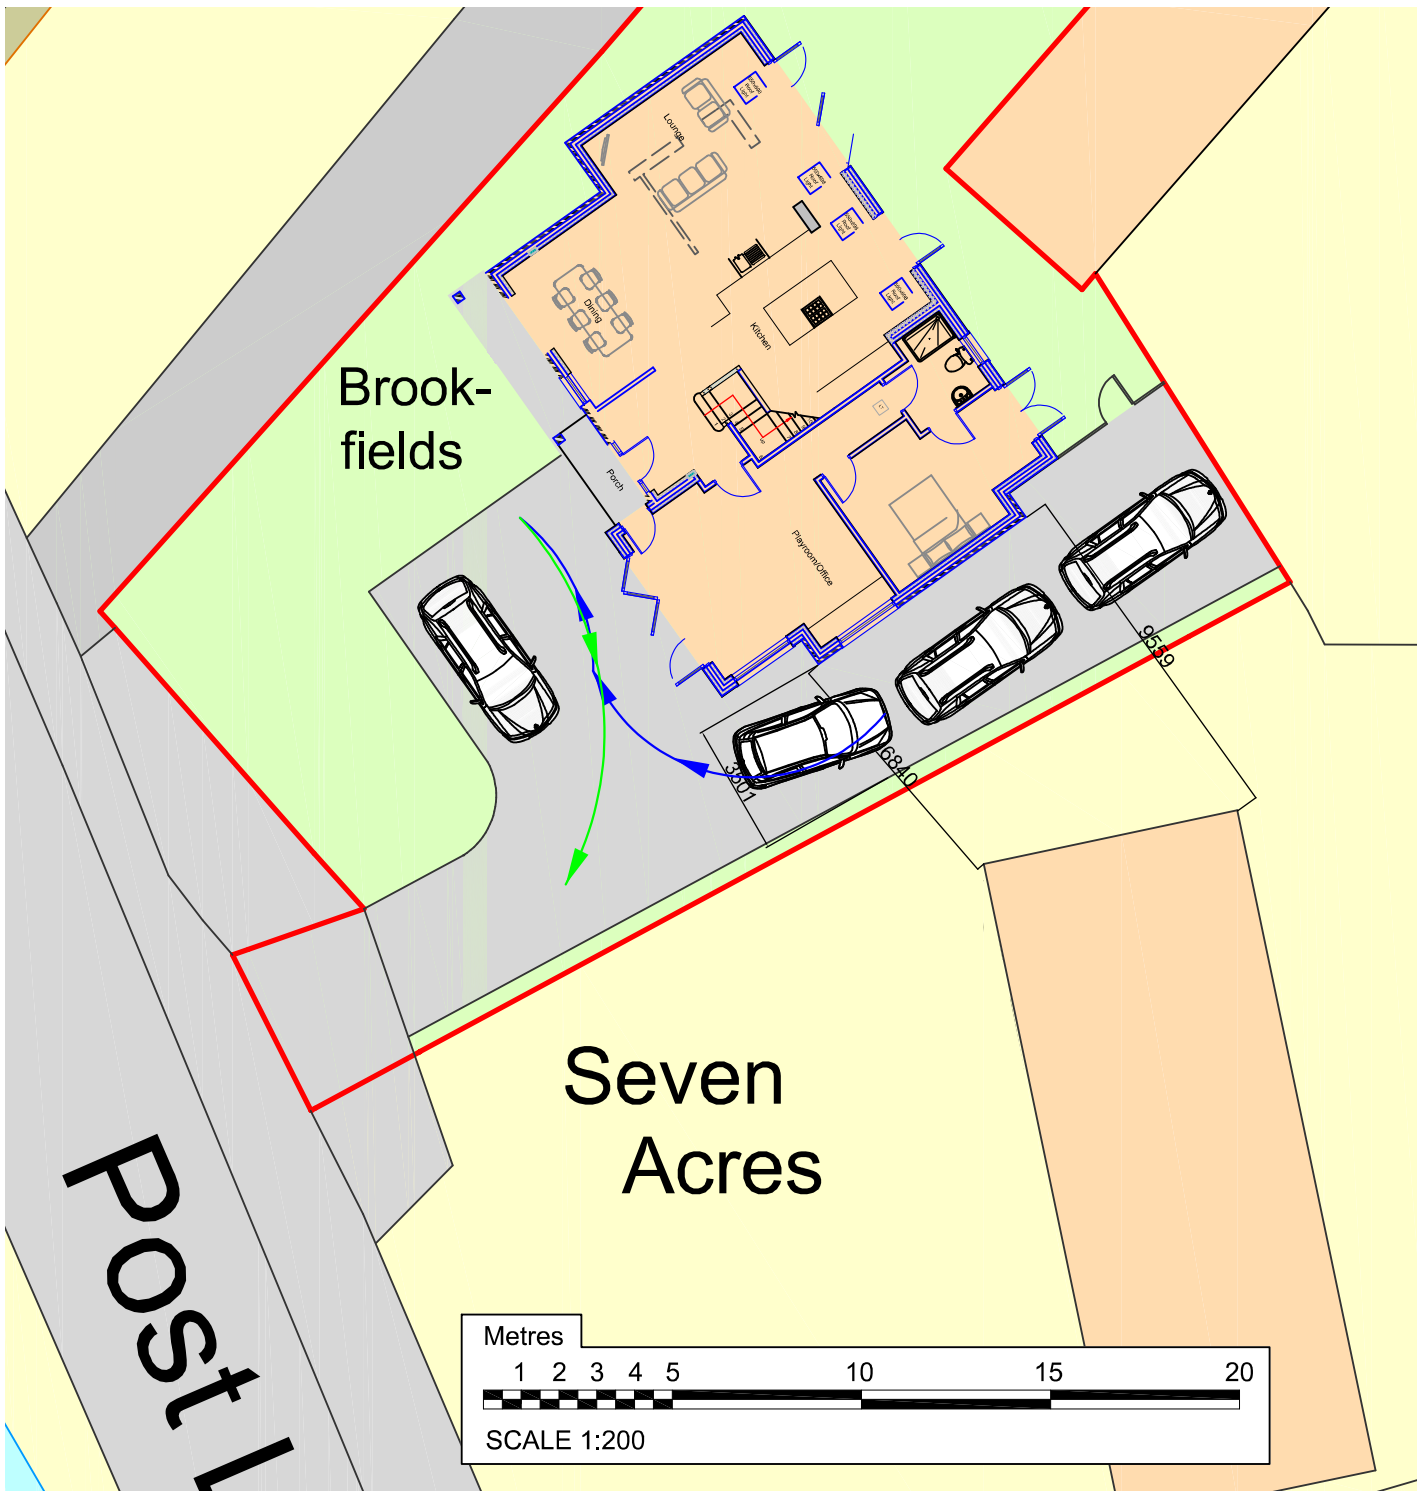

Proposed Site Plan

N

DBD Architectural Consultancy Ltd ©2019

1. Copyright is vested with DBD Architectural Consultancy Ltd.

2. All dimensions to be checked on site before proceeding.

3. Contractor to check/adjust dimensions of new work to suit existing conditions.
Do not assume existing structure or details are plumb, square or level.

4. Contractor must notify the architect of any discrepancies before proceeding.

5. All drawings to be read in conjunction with all other consultants drawings and specs.

Rev	Date	Description
P	04.06.20	Minor amedments
O	04.06.20	Minor amedments
N	01.06.20	Minor amedments
M	04.04.20	Parking amended
L	23.03.20	Layout amendment
K	23.03.20	Amendments following planners comments
J	04.03.20	Amendments following planners comments
I	07.02.20	Amendments following planners comments
H	31.01.20	Amendments following planners comments
G	27.01.20	Minor Amendments
F	24.01.20	Minor Amendments
E	20.01.20	Amendments following planners comments
D	11.11.19	Neighbour details added to plan
C	02.10.19	Amendments made following client comments
B	20.08.19	Amendments made following client comments
A	13.08.19	Minor Amendments

DBD Architectural Consultancy

DBD Architectural Consultancy Ltd
50 Broad Street, Leek,
Staffordshire, ST13 5NS
01538 383118
mail@dbdconsultants.co.uk
www.dbdconsultants.co.uk

Mike Gould
Brookfield, Post Lane
Endon
ST9 9DT
Client

Two-Storey Side Extension and General Renovations to Bungalow
Project

Title
Site Plans

Stage: Construction

Size:	Date:	Job No:
A3	29.05.20	1944
Scale: 1:200		

Drawing Number: PL 01P