
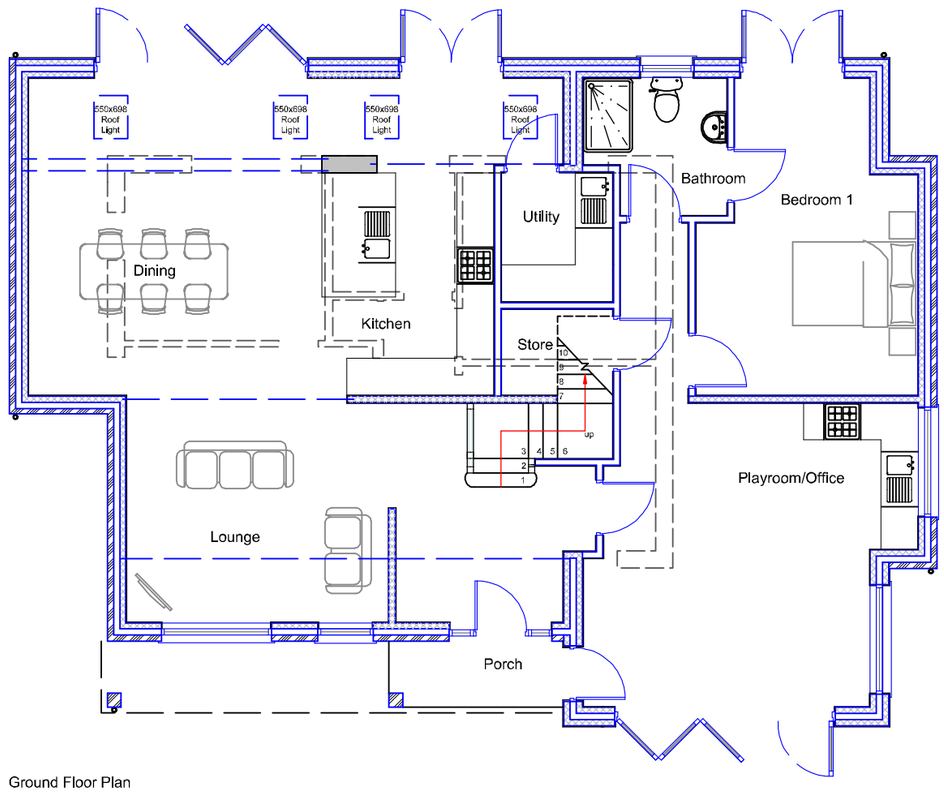


Ground Floor Plan


Metres

1 2 3 4 5 10


SCALE 1:100

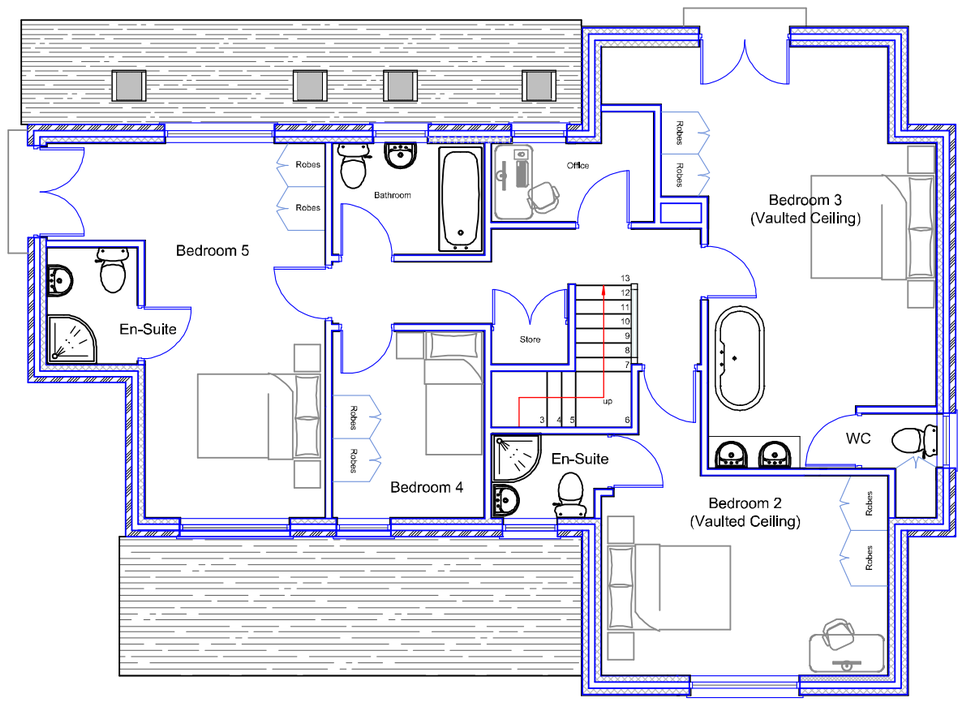

First Floor Plan

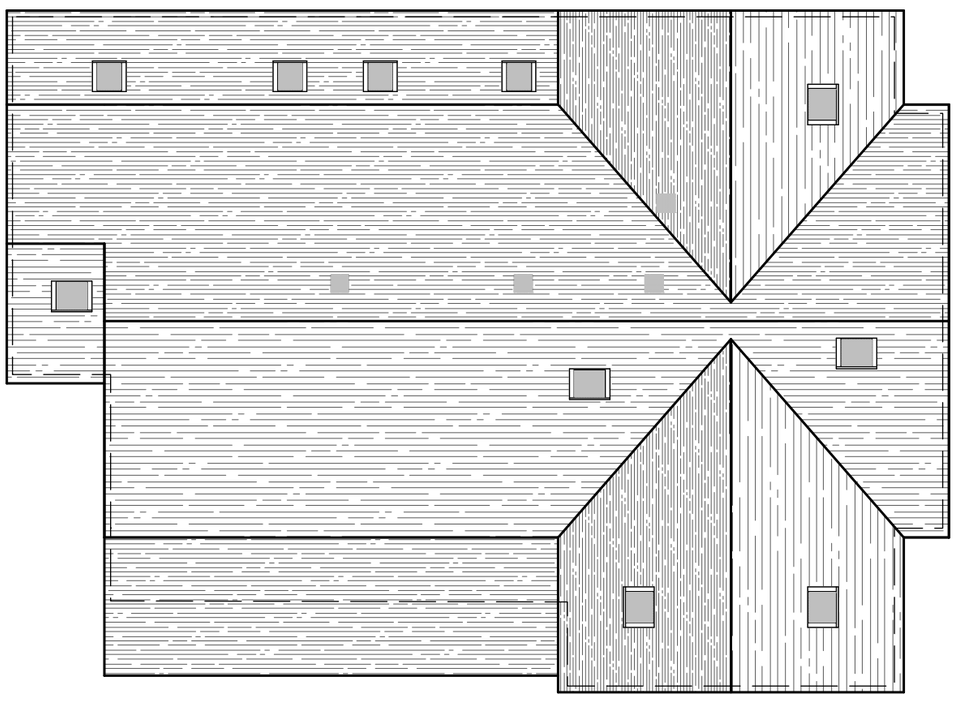


Roof Plan

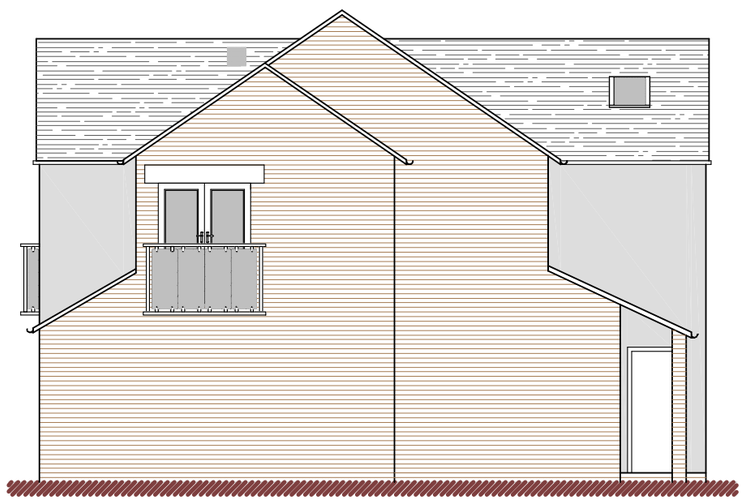

Side (North West) Elevation



Front Elevation

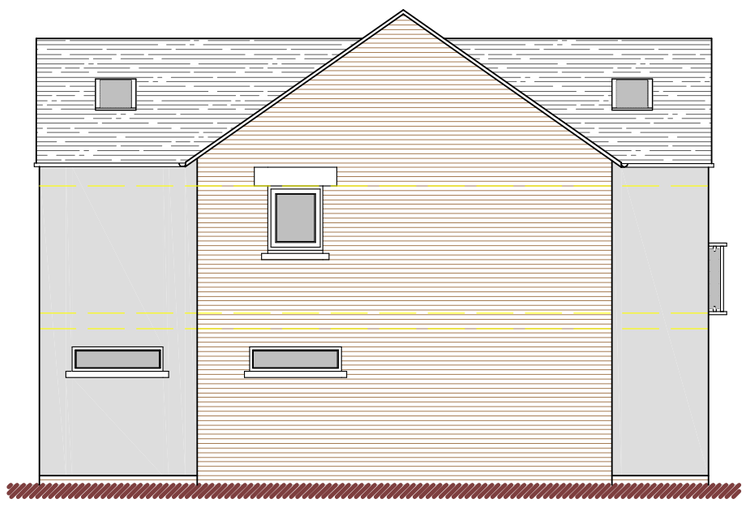

Side (South East) Elevation



Rear Elevation

Metres

1 2 3 4 5 10

SCALE 1:100

DBD Architectural Consultancy Ltd ©2020

1. Copyright is vested with DBD Architectural Consultancy Ltd.

2. All dimensions to be checked on site before proceeding.

3. Contractor to check/adjust dimensions of new work to suit existing conditions.
Do not assume existing structure or details are plumb, square or level.

4. Contractor must notify the architect of any discrepancies before proceeding.

5. All drawings to be read in conjunction with all other consultants drawings and specs.

Rev	Date	Description
Z	10.06.20	Minor Amendments
Y	04.06.20	Minor Amendments
X	04.06.20	Minor Amendments
W	01.06.20	Minor Amendments
V	01.06.20	Minor Amendments

DBD Architectural Consultancy

DBD Architectural Consultancy Ltd
50 Broad Street, Leek,
Staffordshire, ST13 5NS
01538 383118
mail@dbdconsultants.co.uk
www.dbdconsultants.co.uk

Mike Gould
Brookfield, Post Lane
Endon
ST9 9DT
Client

Two-Storey Side Extension and General Renovations to Bungalow
Project

Title

Plans as Proposed

Stage: Planning		
Size: A2	Date: 29.05.2020	Job No: 1944
Scale: 1:100		
Drawing Number: PL 03Z		