# AS EXISTING.



EXISTING FRONT ELEVATION.



EXISTING SIDE ELEVATION.



EXISTING REAR ELEVATION.




EXISTING GROUND FLOOR PLAN.

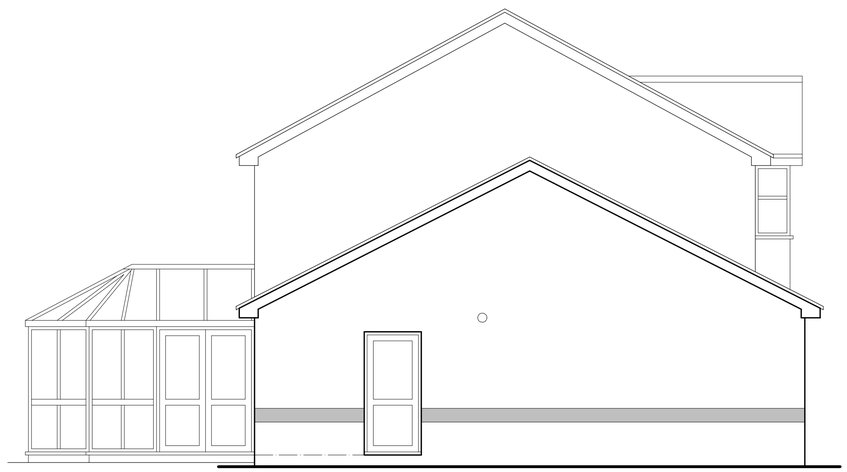


EXISTING FIRST FLOOR PLAN.

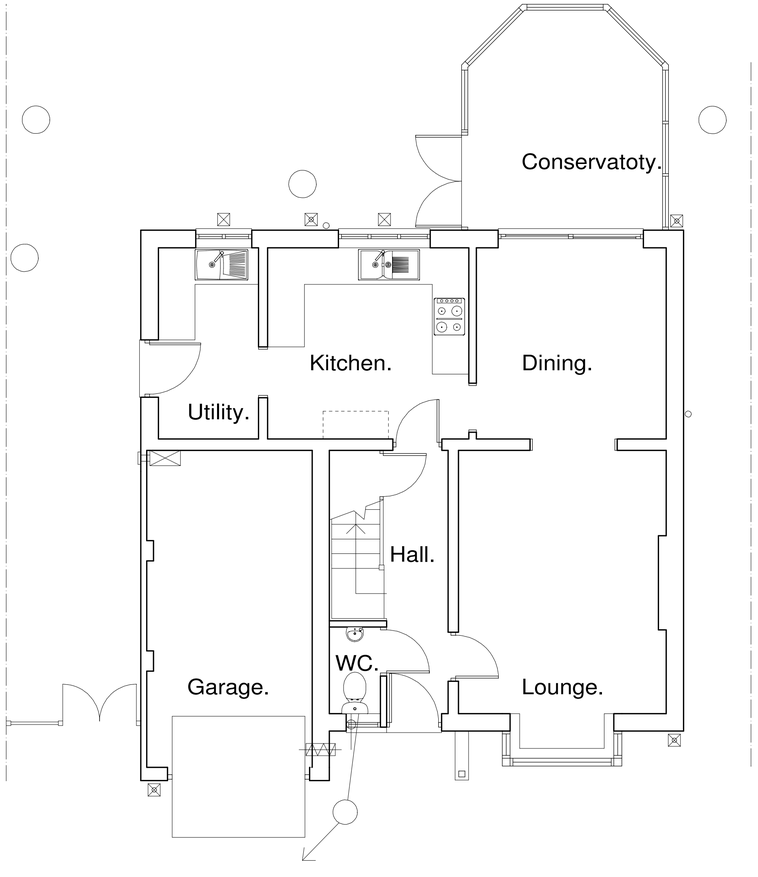


Scale 1:50 @ A1.

"A" - Do not scale note removed 05/06/2020.

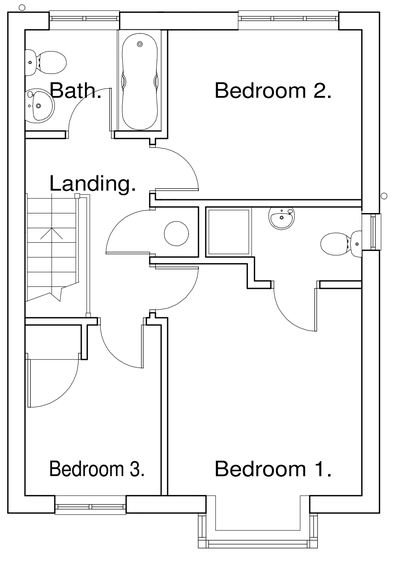REVISIONS:

All dimensions to be checked on site.
This drawing and design and all infomation contained therein is the sole copyright of Stone Architectural Services Ltd. Reproduction is strictly forbidden without written consent.

Stone Architectural Services Ltd.
Chartered Architectural Technologist.

Project
Ms LEEANN HANKIN.
44 CAVENDISH ROAD, TEAN,
STAFFS, ST10 4RH.

Drawing Title
PROPOSED GARAGE CONVERSION TO DAYROOM WITH BEDROOM EXTENSION OVER.
PLANS & ELEVATIONS AS EXISTING,

| Scale. | Date | Drg. No. |
|---|---|---|
| 1:50. | Mar. 2020. | 09/99/435. "A". |

72 Bank Side, Stone,
Staffordshire, ST15 0HP..
Tele: 01785 501015,.