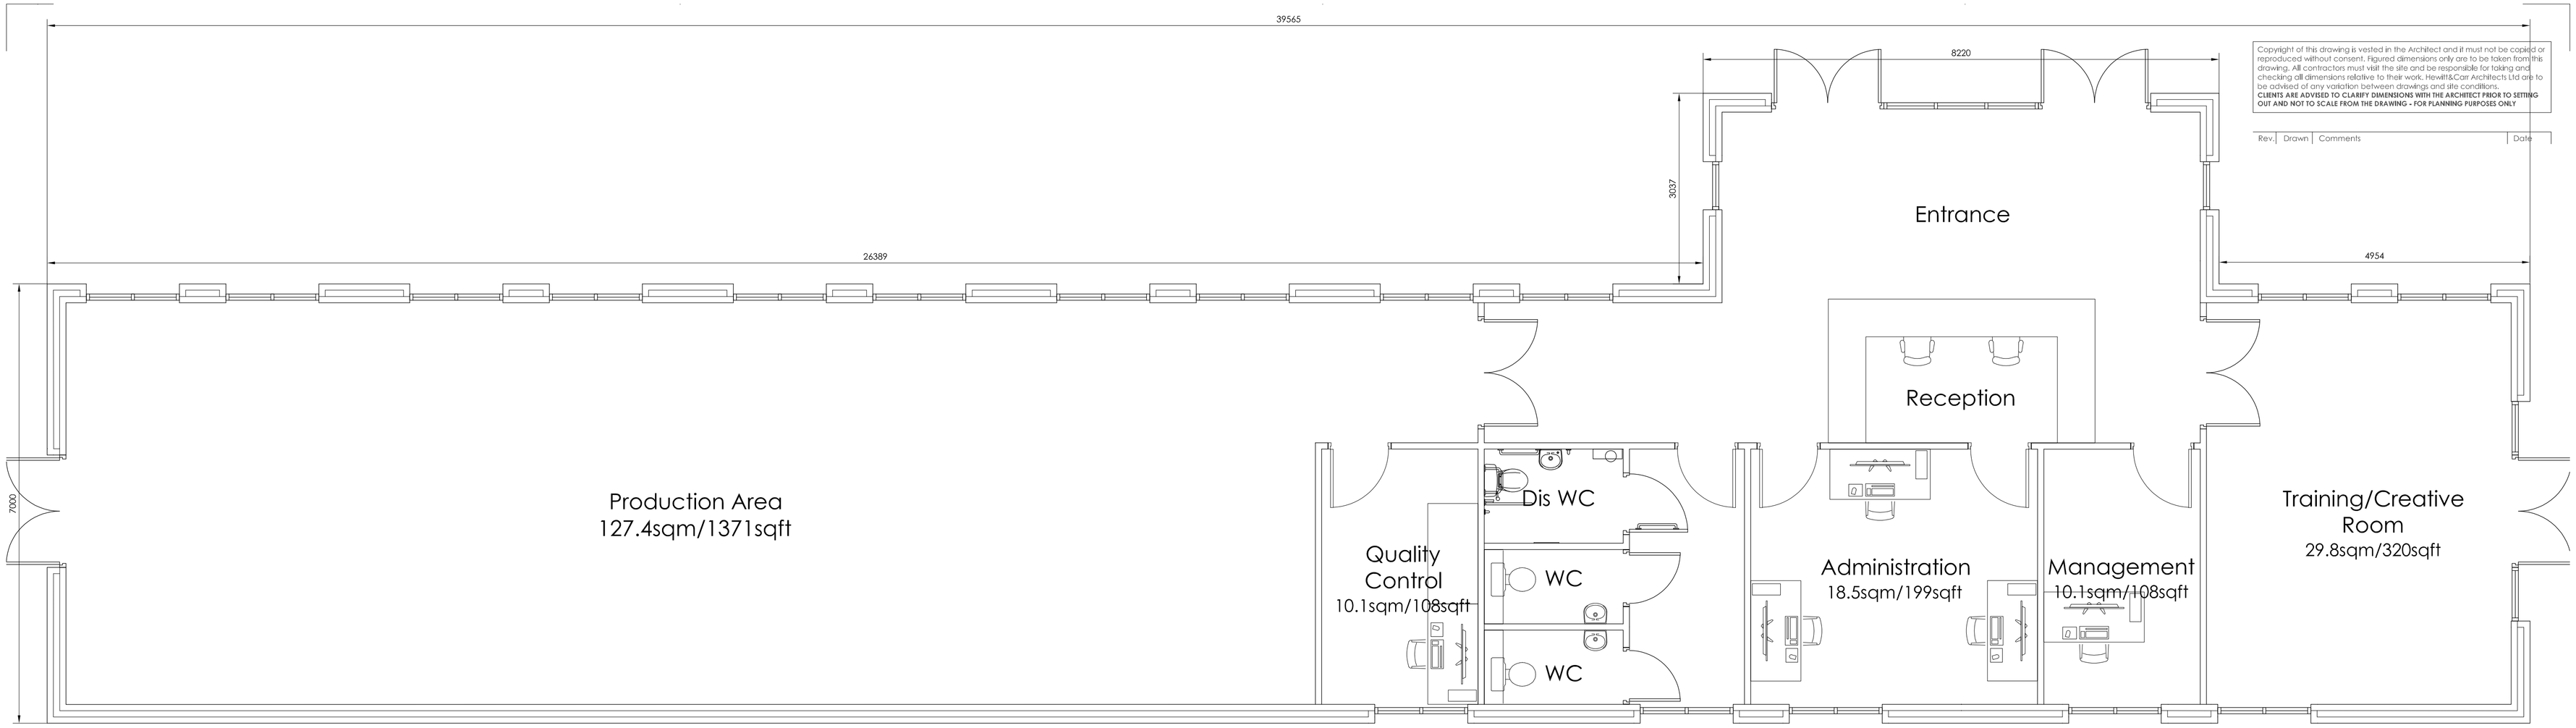

Copyright of this drawing is vested in the Architect and it must not be copied or reproduced without consent. Figured dimensions only are to be taken from this drawing. All contractors must visit the site and be responsible for taking and checking all dimensions relative to their work. Hewitt&Carr Architects Ltd are to be advised of any variation between drawings and site conditions.
CLIENTS ARE ADVISED TO CLARIFY DIMENSIONS WITH THE ARCHITECT PRIOR TO SETTING OUT AND NOT TO SCALE FROM THE DRAWING - FOR PLANNING PURPOSES ONLY

Rev.	Drawn	Comments	Date

GROUND FLOOR PLAN 1:50
GIA - 272.5sqm/2933sqft

Ordnance Survey © Crown copyright 2019 All rights reserved. Licence number 100051789

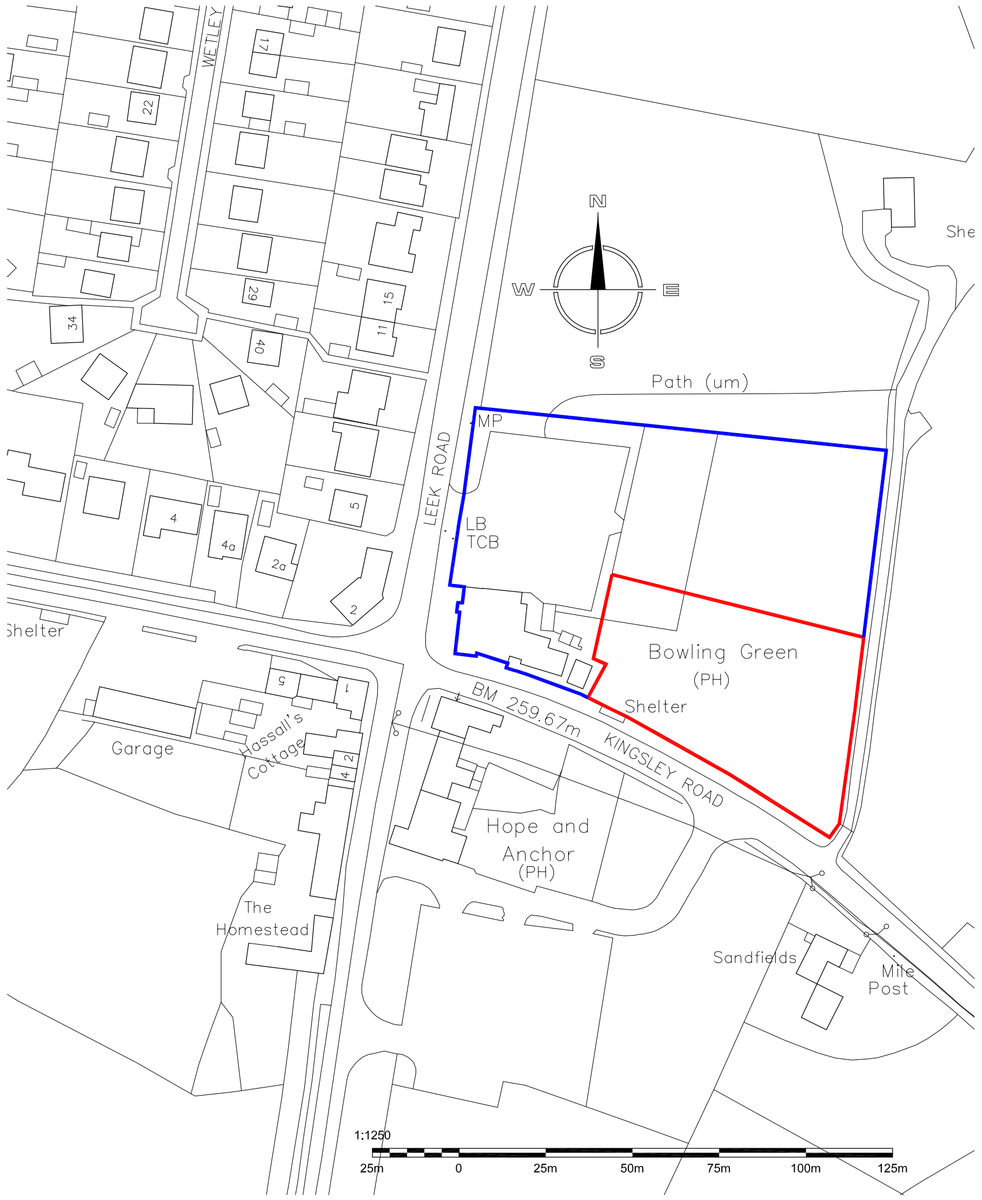

SITE LOCATION PLAN 1:1250

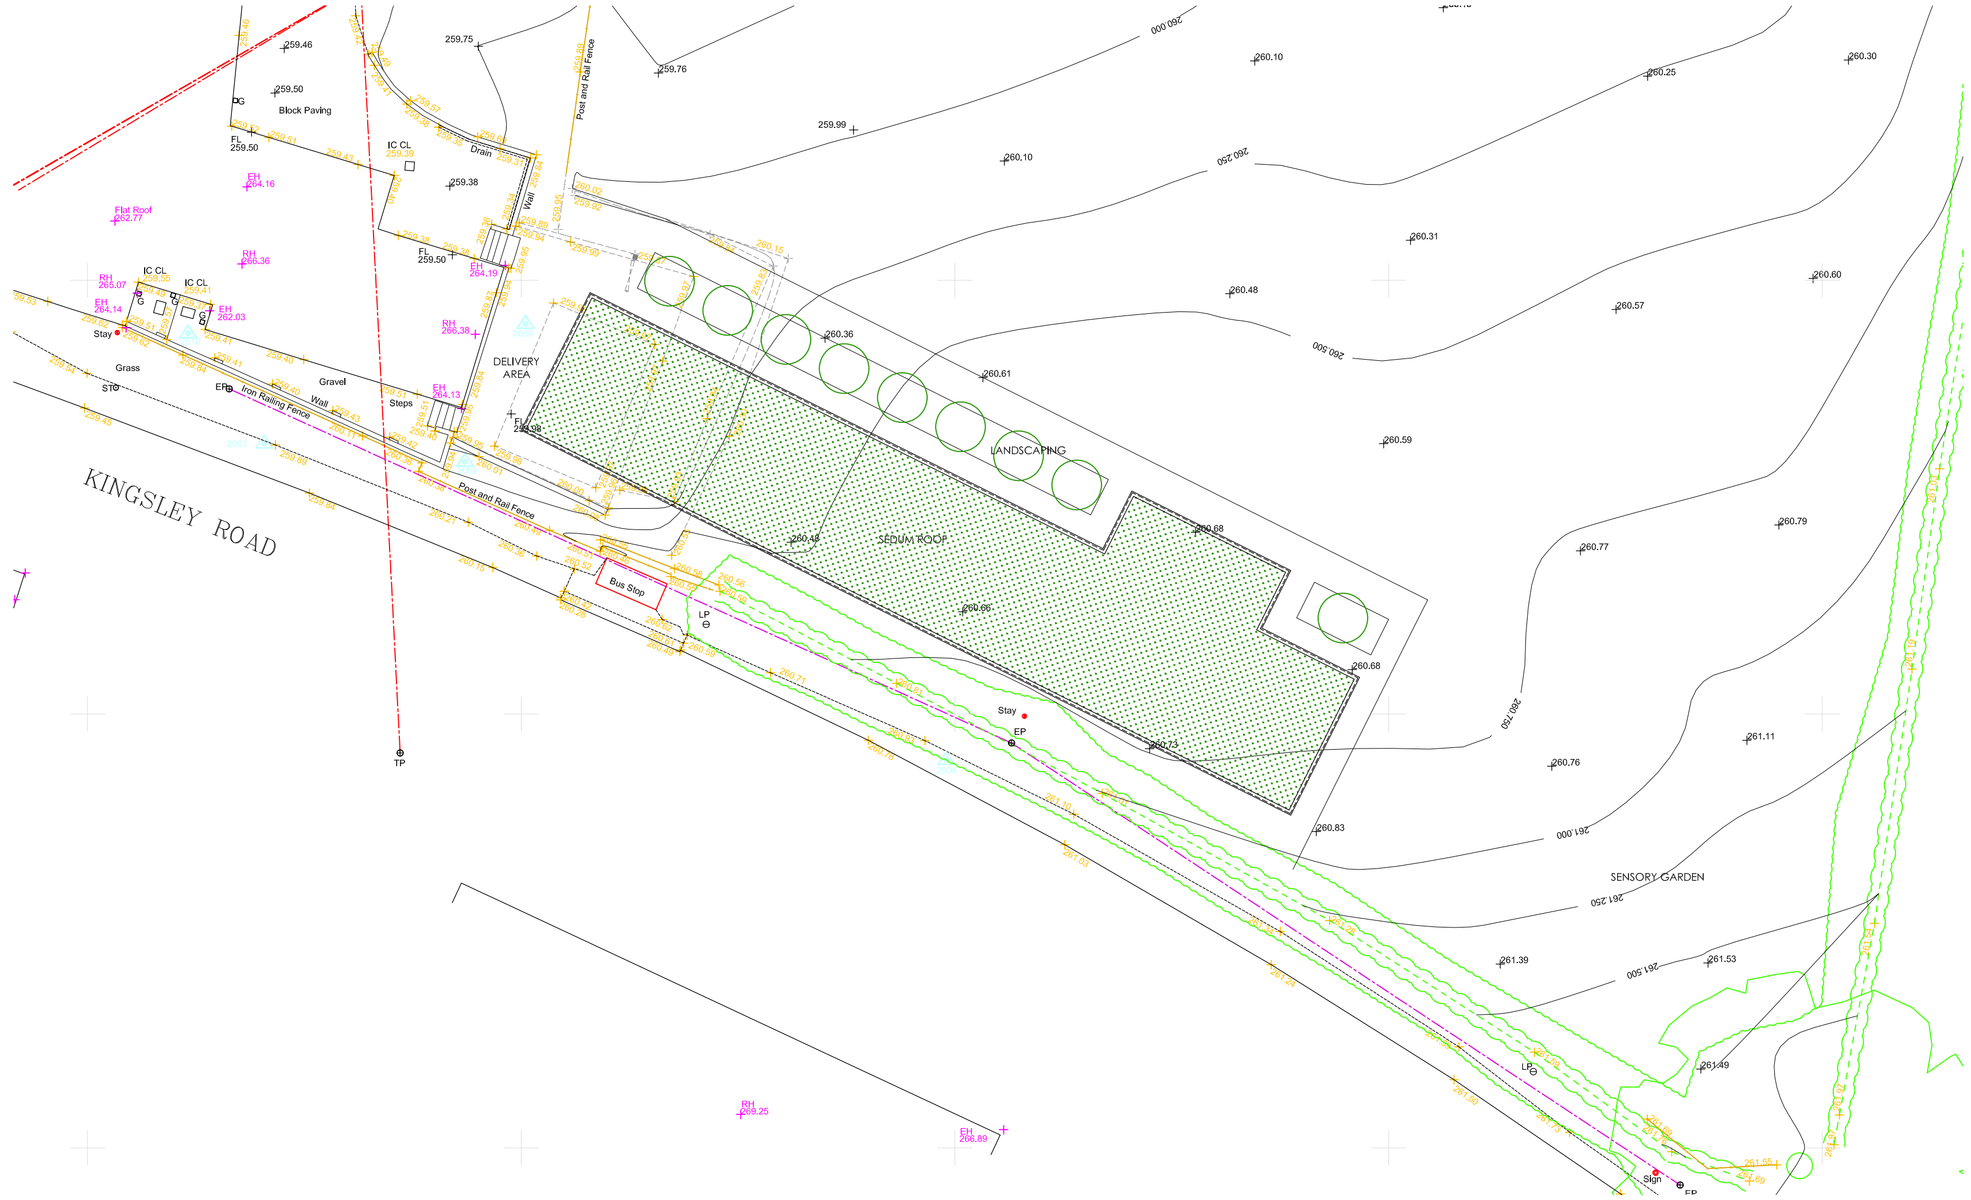

SITE BLOCK PLAN 1:200

Hewitt&Carr Architects
A: DaisyBank House | 17-19 Leek Road | Cheadle | ST10 1JE
T: 01538 756888
E: enquiries@hcarchitects.co.uk
W: www.hcarchitects.co.uk

Client
Biobrade Ltd

Project
New Commercial Unit

Title
Site Location Plan, SIte Block Plan & Proposed Ground Floor Plan

Status
PLANNING

Date SEPT 2019 Drawn NJH

Scale @A1 AS STATED Checked

Project No 00914 Drawing No. PL(0)01 Rev

PLANNING