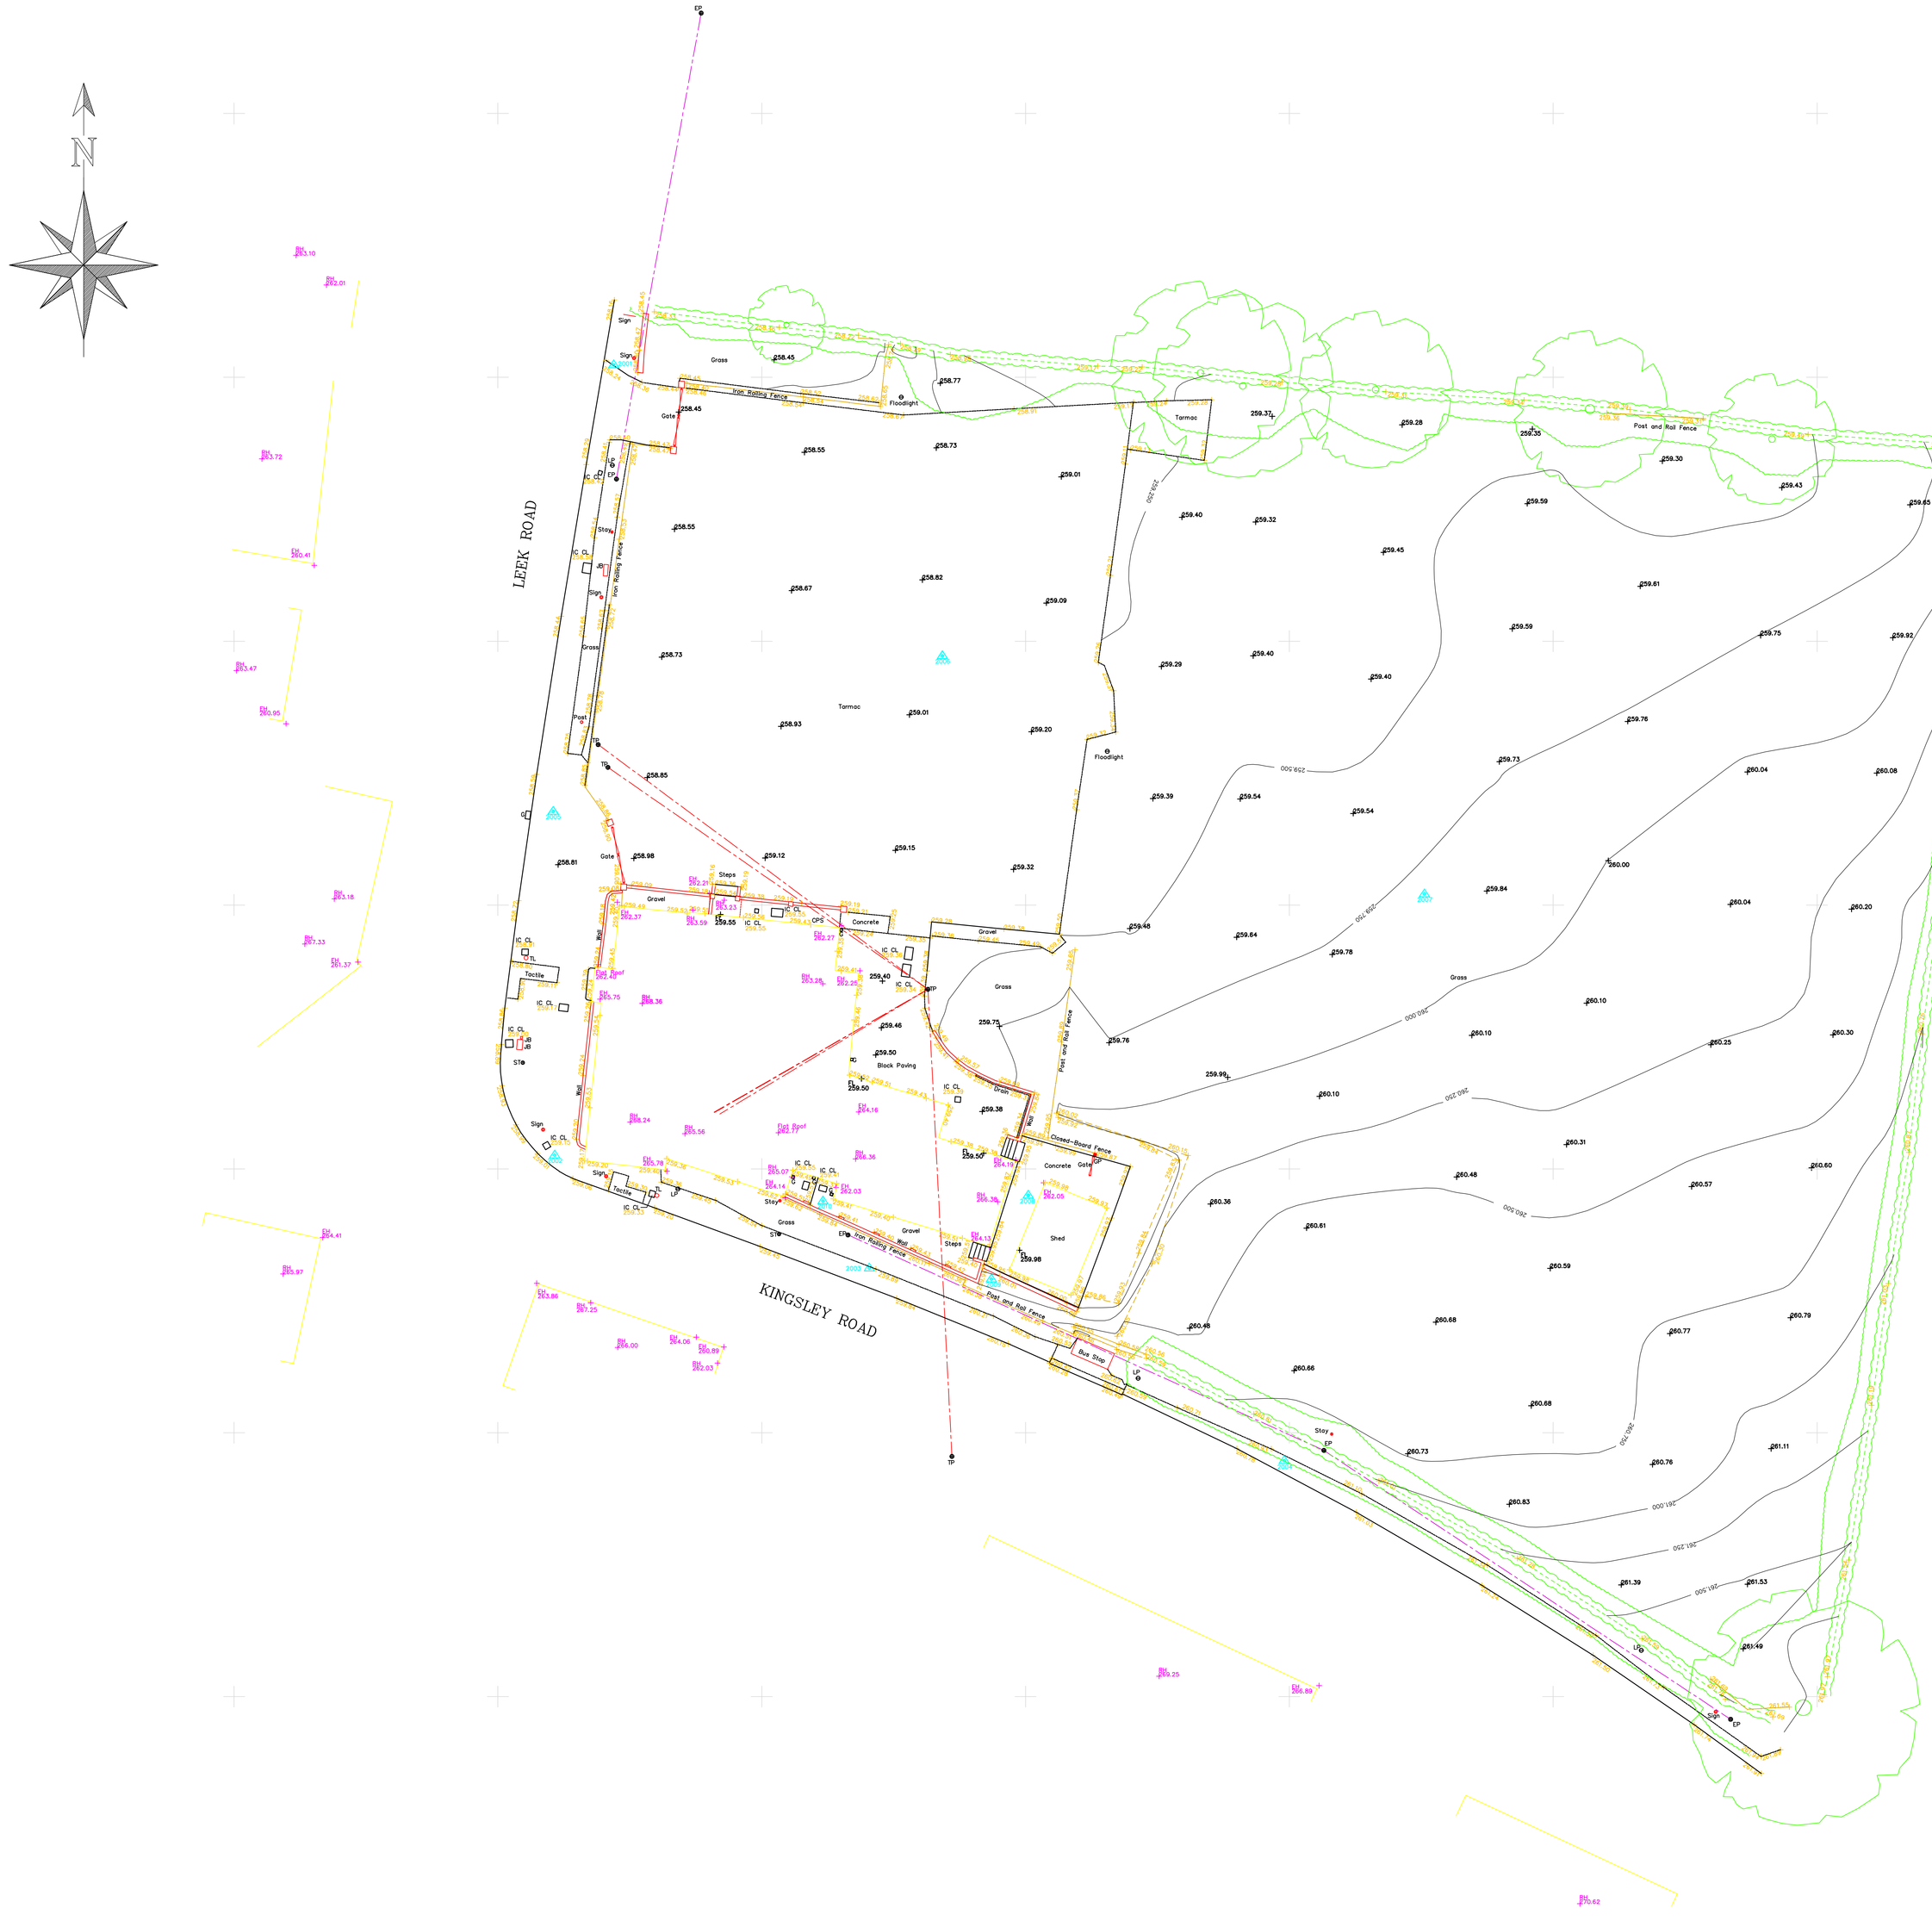

SURVEY CONTROL STATIONS			
STN	EASTING	NORTHING	HEIGHT
2001	395728. 775	347640. 940	258. 250
2002	395724. 303	347581. 041	259. 121
2003	395748. 152	347572. 483	259. 871
2005	395724. 188	347607. 095	258. 744
2006	395753. 695	347618. 885	258. 962
2007	395790. 234	347600. 840	259. 806
2008	395760. 197	347578. 000	259. 964
2009	395757. 407	347571. 644	260. 113
2010	395744. 628	347577. 561	259. 403

LEGEND

CONTROL STATIONS
MANHOLE — MH 31. 31.20
BUSH
TREE
DROP KERB
TOP BANK
EMBANKMENT
BOTTOM BANK
OVERHEAD ELECTRICITY LINE
OVERHEAD TELEPHONE LINE
FOOTPATH
FENCE
HEDGE
FOLIAGE
DITCH
VERGE
EXISTING BUILDING
MAIN CONTOUR — 50.00
CONTOUR — 49.50
SW SEWER
FW SEWER

AV	Air Valve
BH	Borehole
BD	Bollard
BM	Bench Mark
BS	Bus Stop
BT	BT Inspection Chamber
BL	Bed Level
CATV	Cable TV Cover
CL	Cover Level
C/L	Chain Link Fence
CP	Catch Pit
CPS	Concrete Paving Slab
ECB	Electricity Control Box
EH	Building Eaves Level
ER	Earthing Rod
FB	Flower Bed
FH	Fire Hydrant
FL	Floor Level
GH	Greenhouse
GP	Gate Post
GR	Grate
GV	Gate Valve
G	Gully
IC	Inspection Chamber
IL	Invert Level
KO	Kerb Outlet
JB	Junction Box
LP	Lamp Post
MH	Man Hole
MK	Marker Post
MS	Mile Stone Marker
NP	Street Name Plate
O/H	Overhead
P	Post
PB	Post Box
PI	Pipe
PM	Parking Meter
P/R	Post & Rail Fence
P/W	Post & Wire Fence
PYL	Electricity Pylon
RE	Rodding Eye
RL	Building Ridge Level
RSJ	Rolled Steel Joist
R/W	Retaining Wall
RWP	Rainwater Pipe
SPS	Stone Paving Slabs
SL	Soffit Level
SP	Sign Post
ST	Stop Tap
SV	Stop Valve
SY	Stay Wire
TC	Tactile Crossing
TOW	Top Of Wall Level
TH	Trial Hole
TP	Telephone Pole
UTL	Unable To Lift
WM	Water Meter
WL	Water Level
VH	Building Valley Level

Disclaimer
Man Entry to sewers has not been undertaken. Depths, Pipesizes etc are measured from the ground. All sewers and inverts to be checked prior to any works commencing on site. Geomatic Surveys Limited are not resposible for manholes, services, information not surveyed which may have an impact on site development.
Boundaries shown are physical and may not represent legally conveyed ownership
Tree species have only been identified using basic identification techniques. For precise tree species identification, it is recommended that a qualified dendrocharist is used prior to tree removal.

REV.	DATE	DESCRIPTION	BY	APP.

Sheet Layout

Sheet 1

Survey Information
The Survey has been orientated to Ordnance Survey National Grid and datum using one central control station. No Scale Factor has been applied to the coordinates meaning that the survey is arbitrary and not true Ordnance Survey Coordinates.

Geomatic Surveys Ltd
LAND SURVEYORS AND CONSULTING ENGINEERS
Bank House, The Paddock
Wilmslow Road
Handforth
Cheshire
SK9 3HQ
Tel/Fax:- 01625 521405
Email: info@geomaticsurveys.co.uk
Web: www.geomaticsurveys.co.uk

Client

SUB 4 HEALTH

Project Title

'SUB 4 HEALTH'
LEEK ROAD
WERRINGTON

Drawing Title

TOPOGRAPHICAL SURVEY

Drawn	Checked	Surveyed Date
SD	IRH	28/08/2019
Date	Scale	Sheet No.
30/08/2019	1:200 @ A0	SHEET 1 OF 1
Drg. No. 2303/300819		Rev

Copyright © Geomatic Surveys Limited 2019