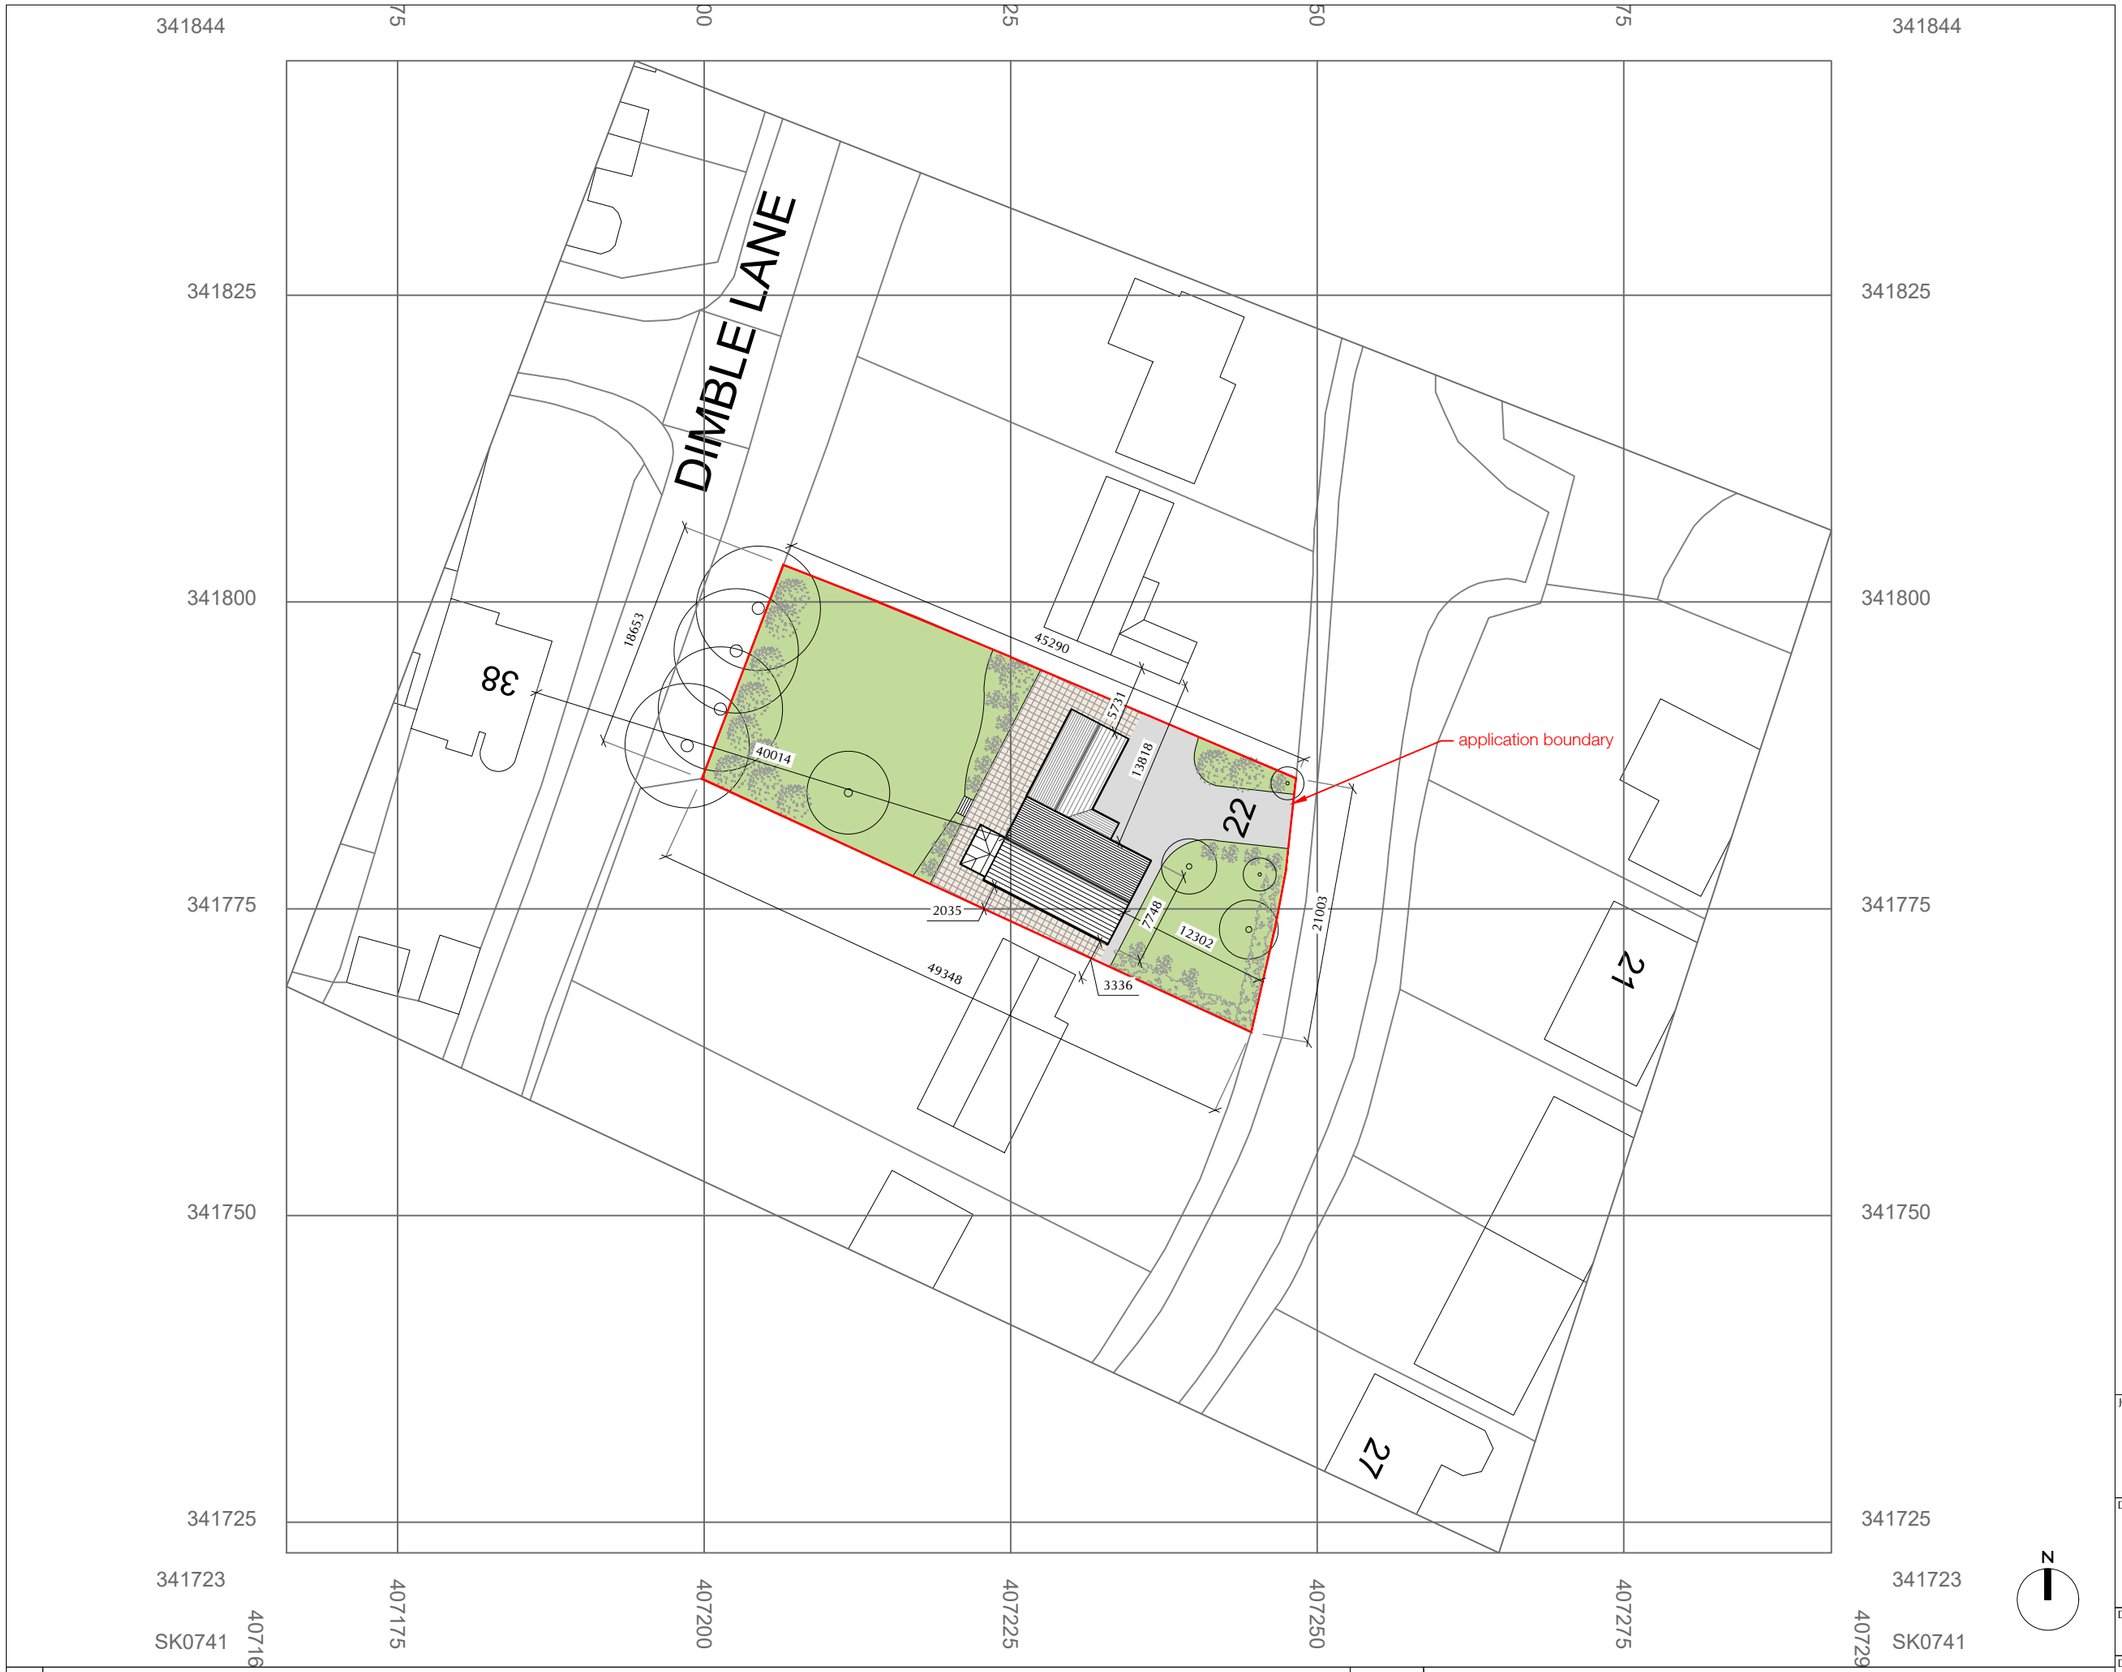


**Legal Info**

1. Drawing not for construction. Do --- scale from this drawing in either paper or digital form. Use written dimensions ----. All dimensions are given in millimeters unless otherwise stated.
2. All survey information by others. Check all dimensions on site. Site boundaries to be confirmed by client solicitors with reference to title deeds.
3. This drawing is intended for use by the commissioning client only.

| | | |
|---|---|---|
| - | 00/00/00 | XX |
| First Issue | | |

| | | | |
|---|---|---|---|
| JOB TITLE | | | |
| Shirley Drive, Alton | | | |
| DWG TITLE | | | |
| Block Plan | | | |
| DATE | BY | CHECKED BY | A3 |
| 27/04/20 | JMG | | |
| DWG NO. | REV. | STATUS | |
| Altn(02)B01 | - | EXISTING | |

| | | |
|---|---|---|
| 00 | Block Plan | 1:500 |