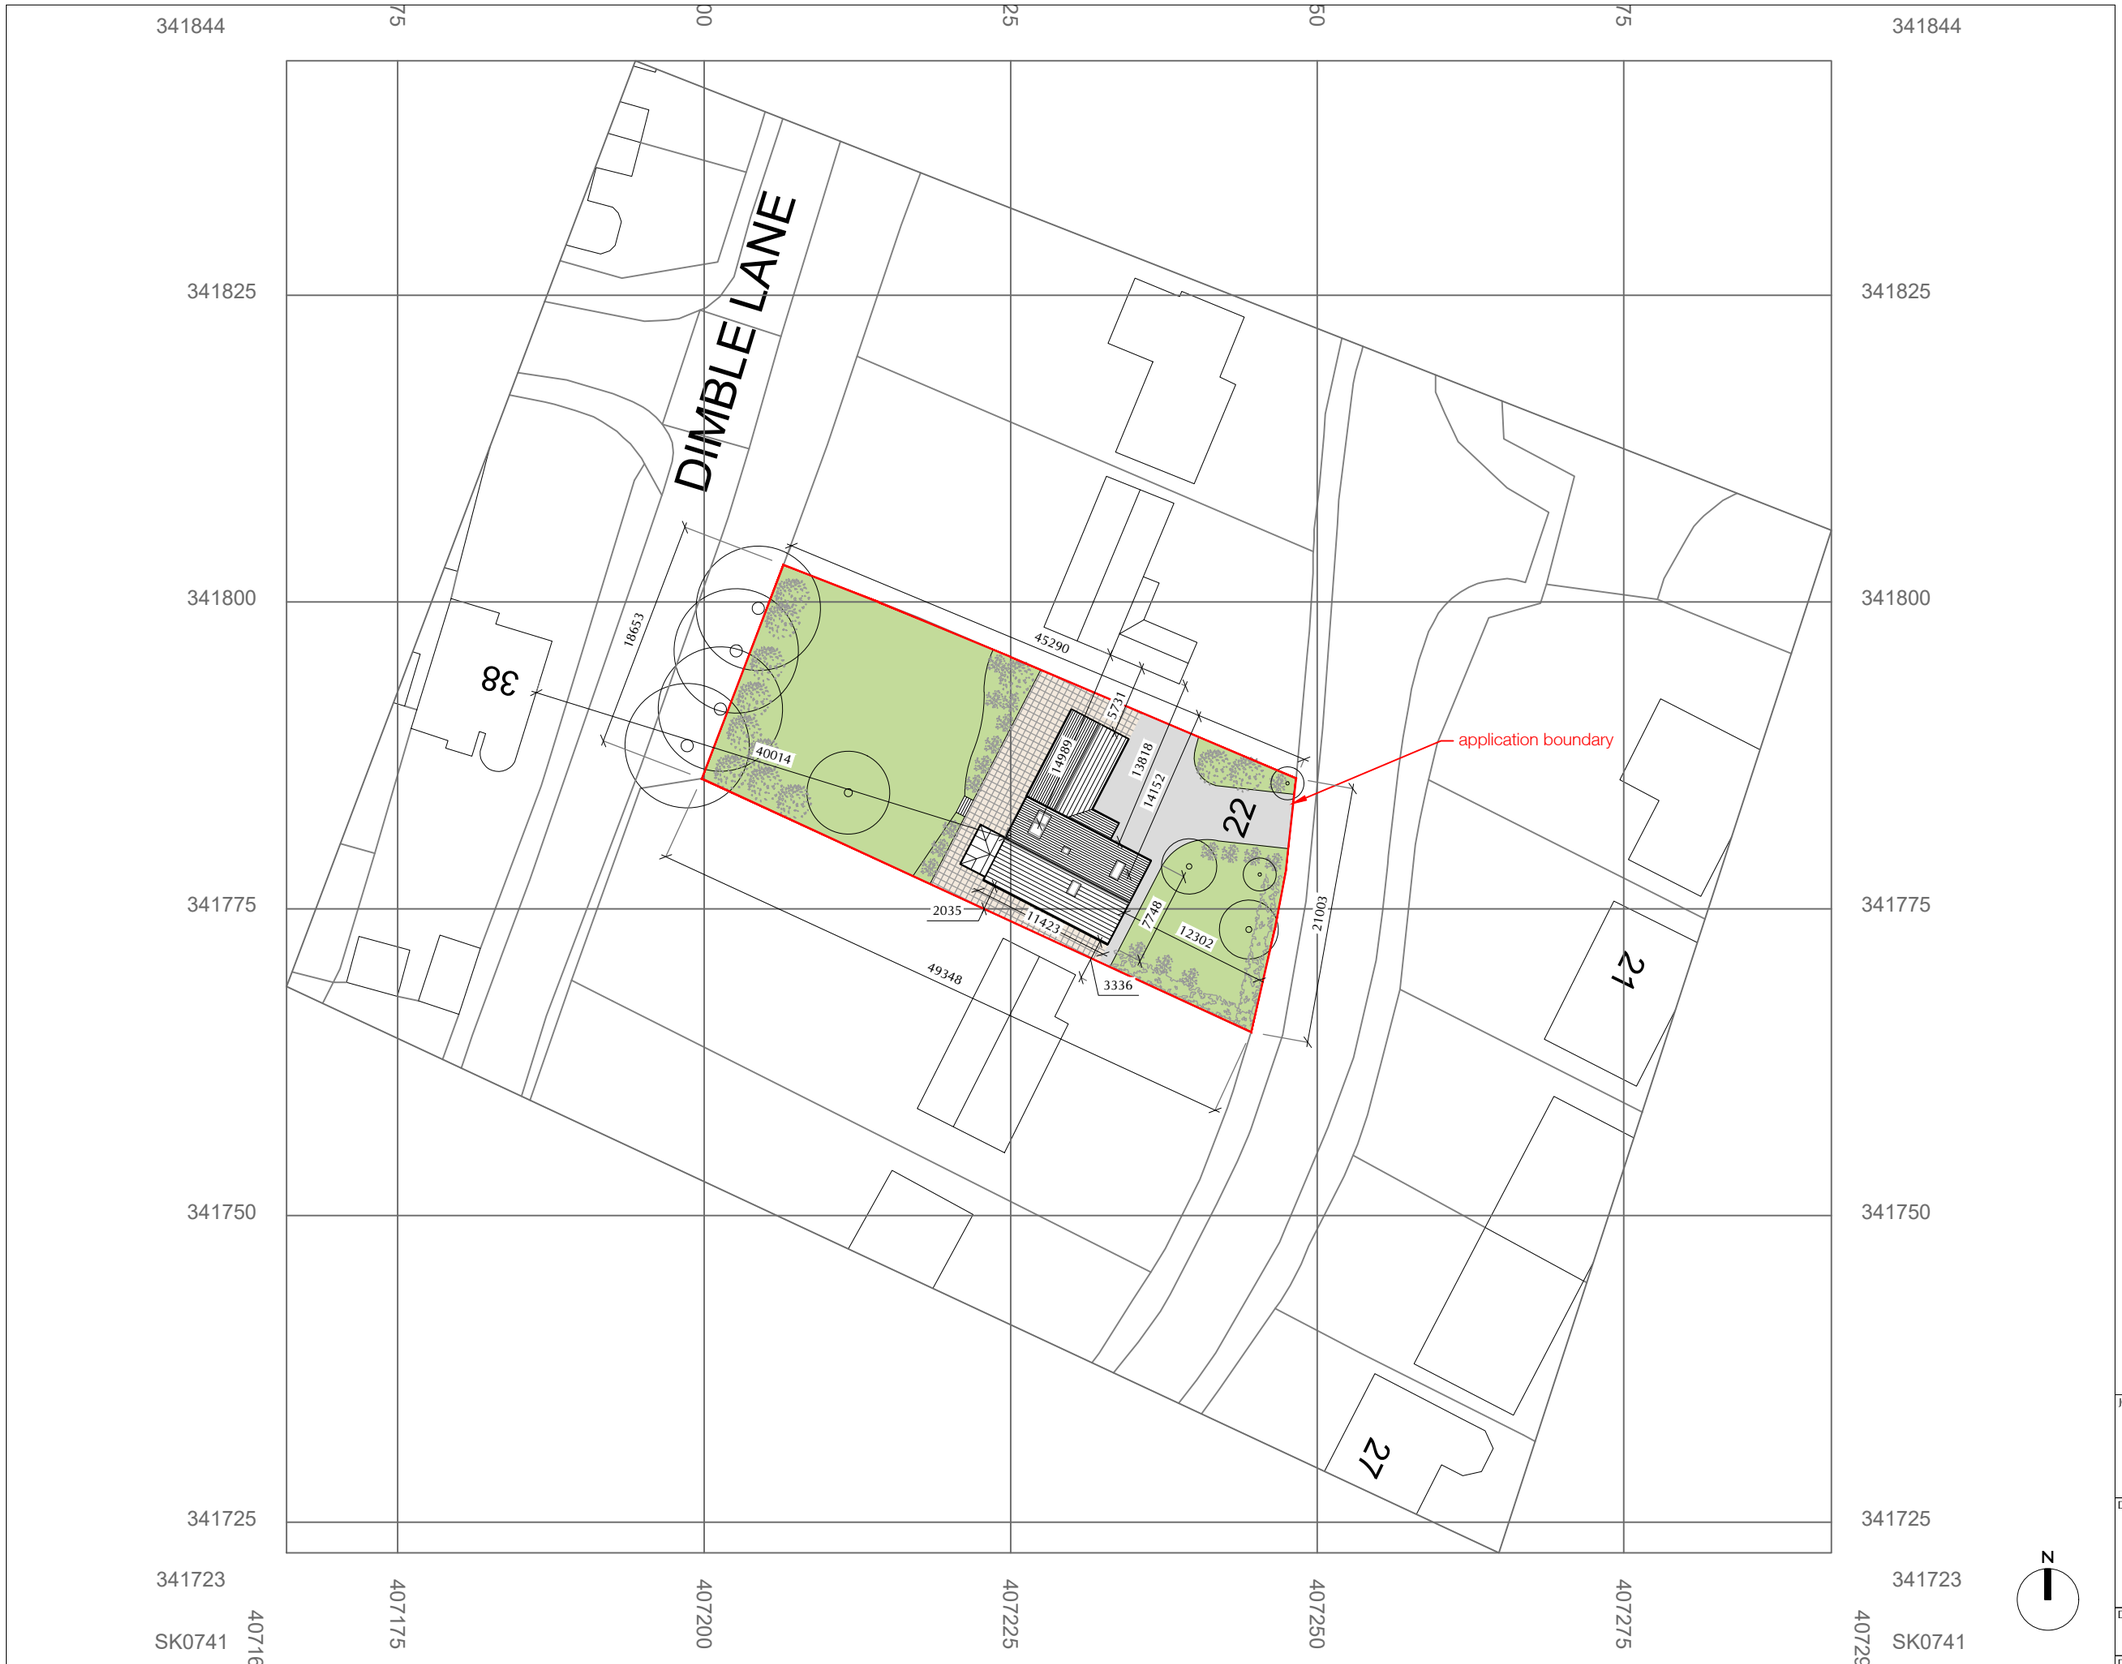


Legal Info

1. Drawing not for construction. Do --- scale from this drawing in either paper or digital form. Use written dimensions ----. All dimensions are given in millimeters unless otherwise stated.
2. All survey information by others. Check all dimensions on site. Site boundaries to be confirmed by client solicitors with reference to title deeds.
3. This drawing is intended for use by the commissioning client only.

-	00/00/00	XX
First Issue		

00	**Block Plan**	1:500

0 5m 20m 40m

JOB TITLE
Shirley Drive,
Alton

DWG TITLE
Proposed Block Plan

DATE	BY	CHECKED BY	
01/05/20	JMG		A3

DWG NO.	REV.	STATUS
Altn(08)B01	-	PROPOSED