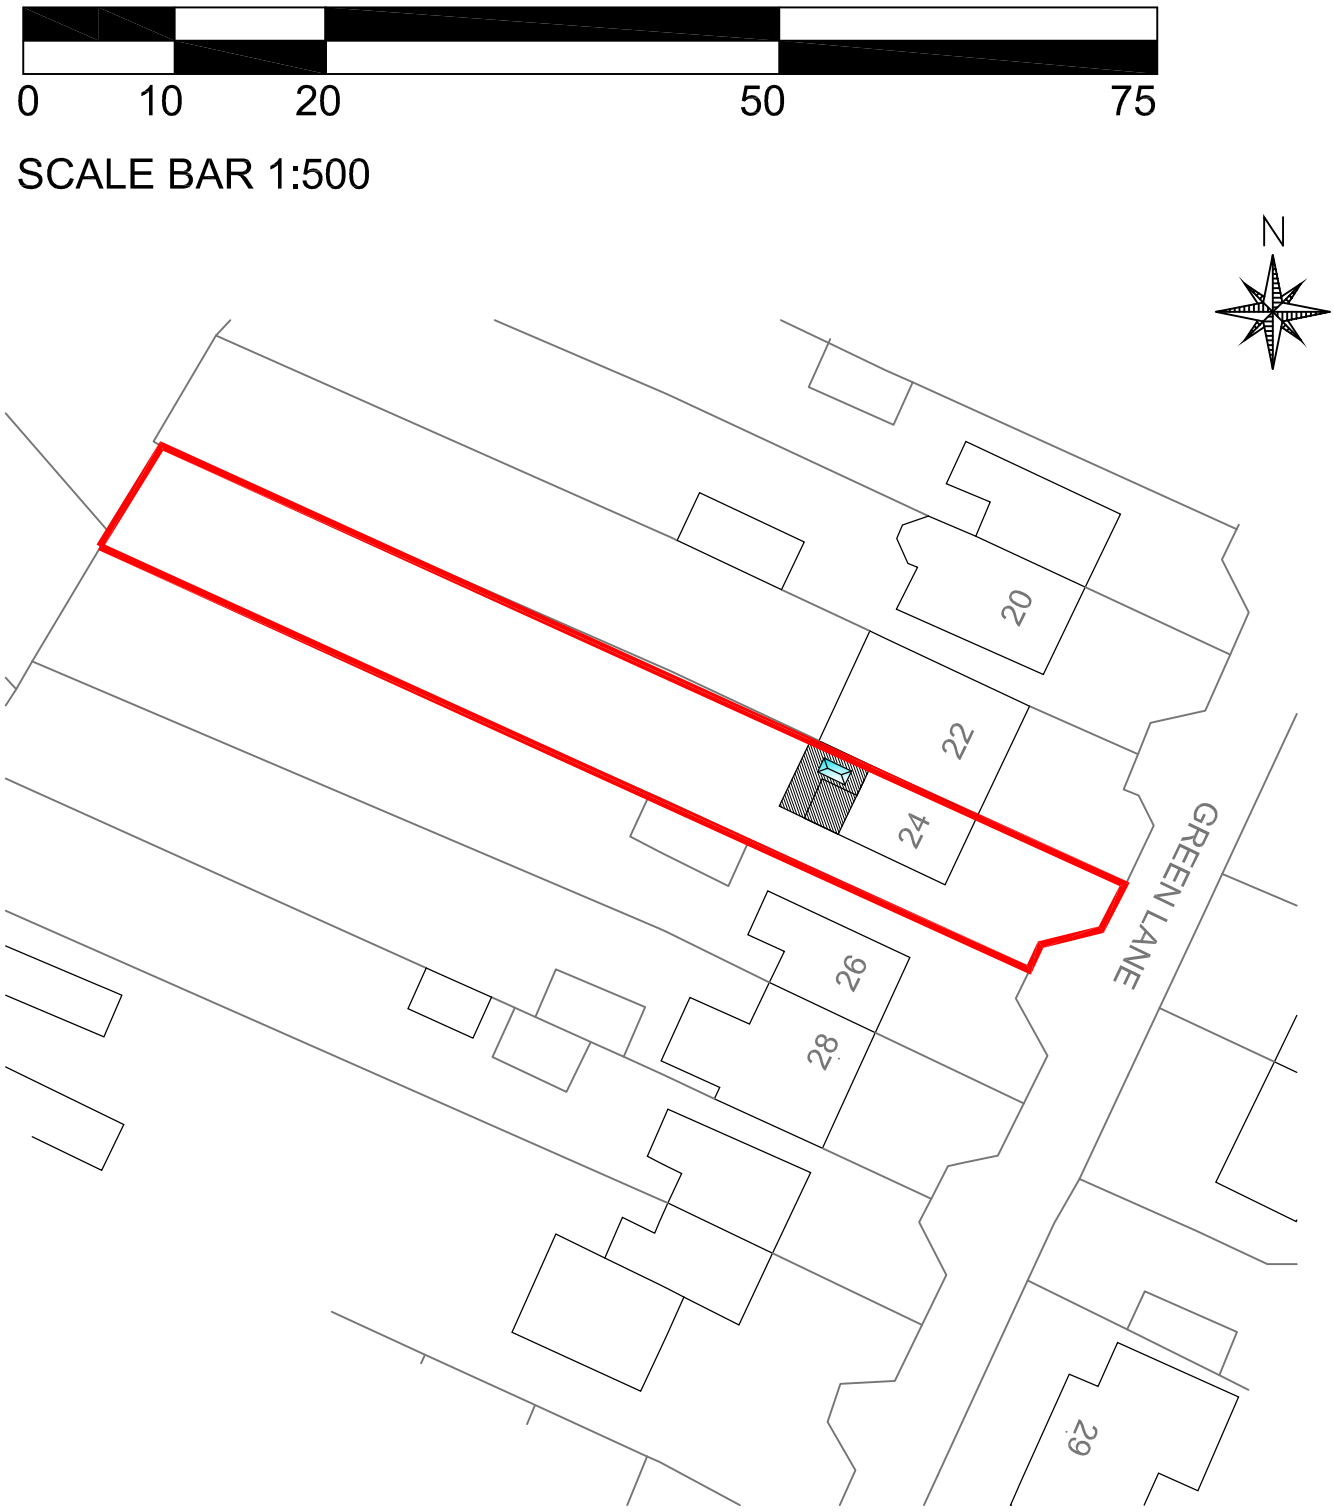

Block Plan 1:500

The dimensions on this drawing are approximate and have been scaled from ordnance survey data, therefore JPK Design can not guarantee the accuracy

Proposed Extension to form Garden Rm, Utility / WC with Internal alterations to form Kitchen at 24 Green Lane, Blythe Bridge Staffs, ST11 9LZ

Mrs M.A. Raftery

JPK DESIGN LTD
Architectural Design Specialists
83 Dimsdale Parade East
Wolstanton
Newcastle under Lyme
ST5 8DP
T:01782 622321
e : enquiries@jpkdesign.co.uk
w: www.jpkdesign.co.uk