© MAC ARCHITECTURAL DESIGN LTD 2019. All rights reserved.
This Drawing and its contents has been produced for the Client only and is not intended for any other person or for any other purpose than the Drawing Status. No part of this drawing and associated graphical contents may be reproduced, copied, modified or distributed, without the prior written consent of MAC Architectural Design Ltd.

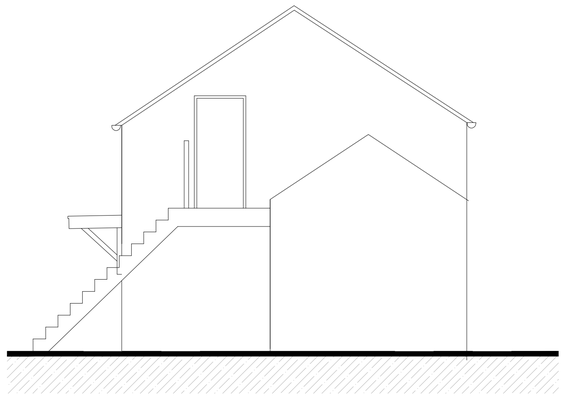

North East Elevation Scale 1:100

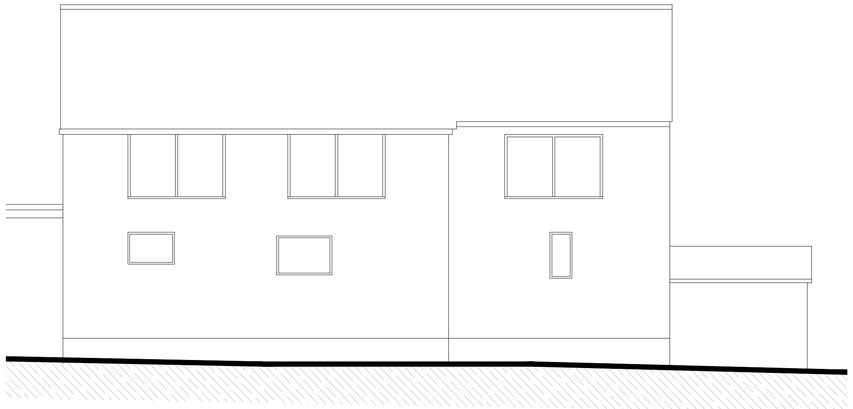

South Elevation Scale 1:50

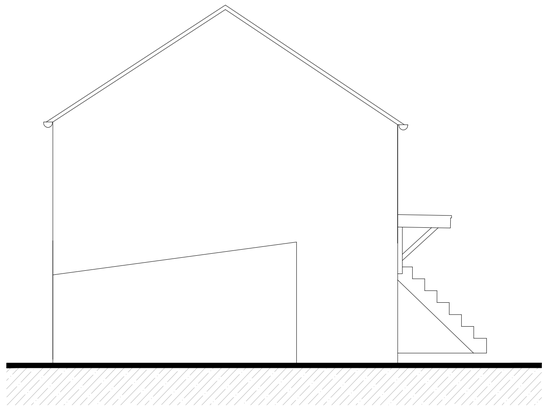

North West Elevation Scale 1:50

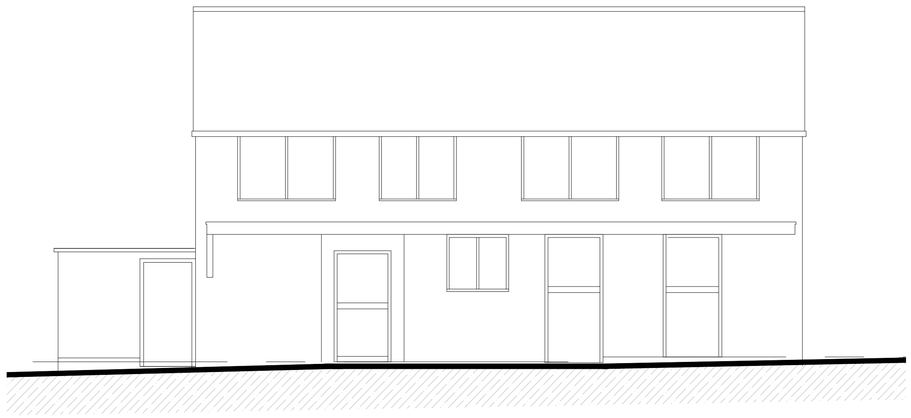

South West Elevation Scale 1:50

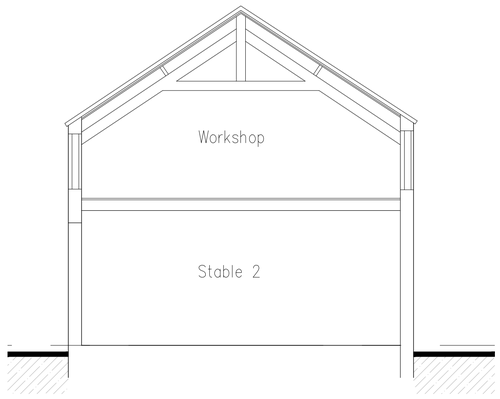

Section X-X Scale 1:50

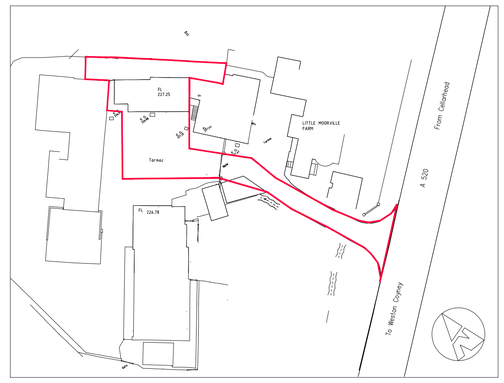

Site Plan Scale 1:500

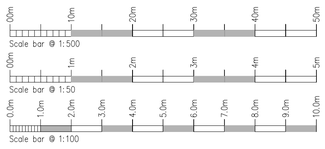

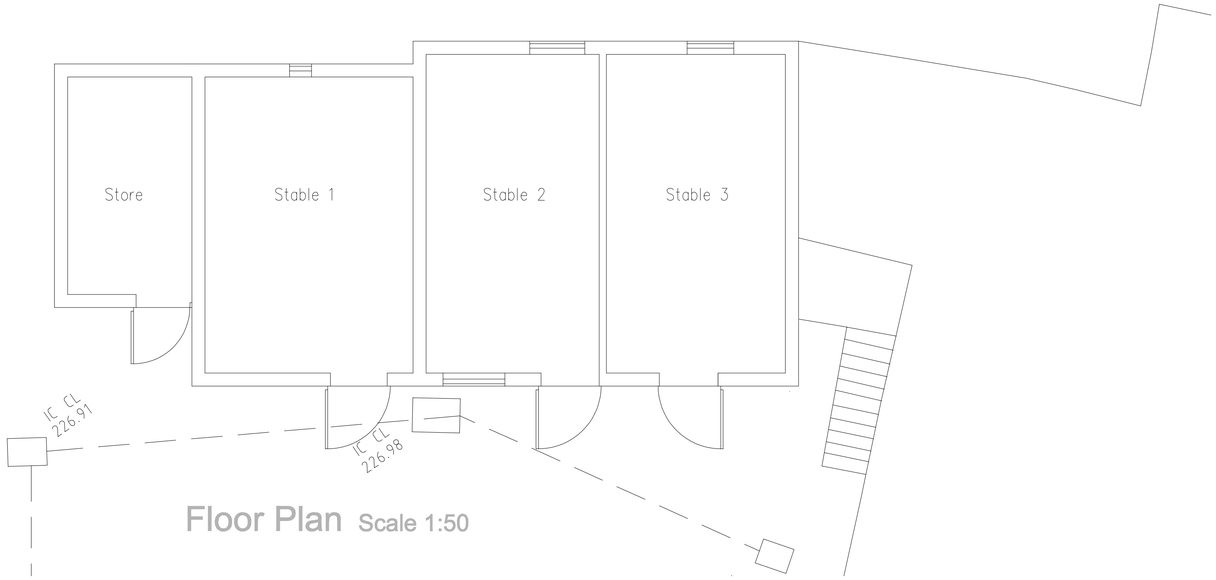

Floor Plan Scale 1:50

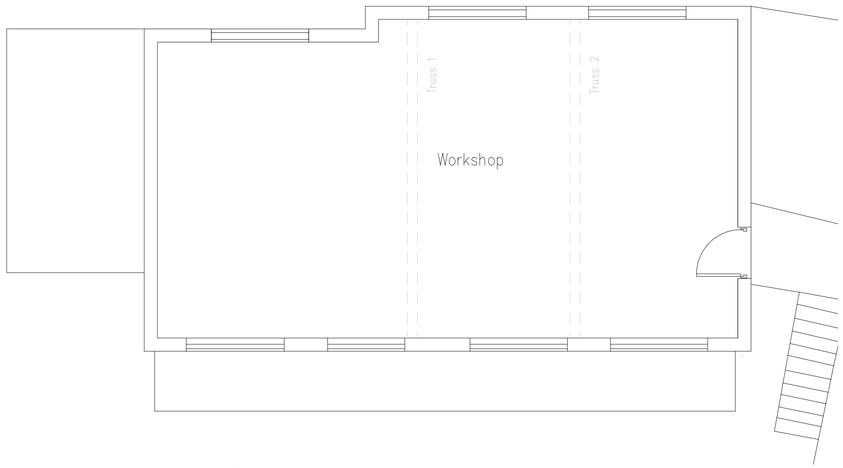

First Floor Plan Scale 1:50

Rev.	Drawn	Comments.	Date

MAC
ARCHITECTURAL DESIGN LTD
Moorland House, 123 Moorland Road, Burslem, ST6 1JD.
T:01782 503302 E:admin@mac-arch.co.uk

Client:
Mr & Mrs Woodhouse.

Project:
Proposed conversion of outbuilding to form Residential Accommodation at Little Moorville Farm.
Cellarhead. Stoke on Trent.
Staffordshire ST9 0DG.

Title:
Survey as Existing.

Status:
Planning.

Paper A1: Drawn: AC Bailey. Date: 06.04.20 Ref: 1654-01