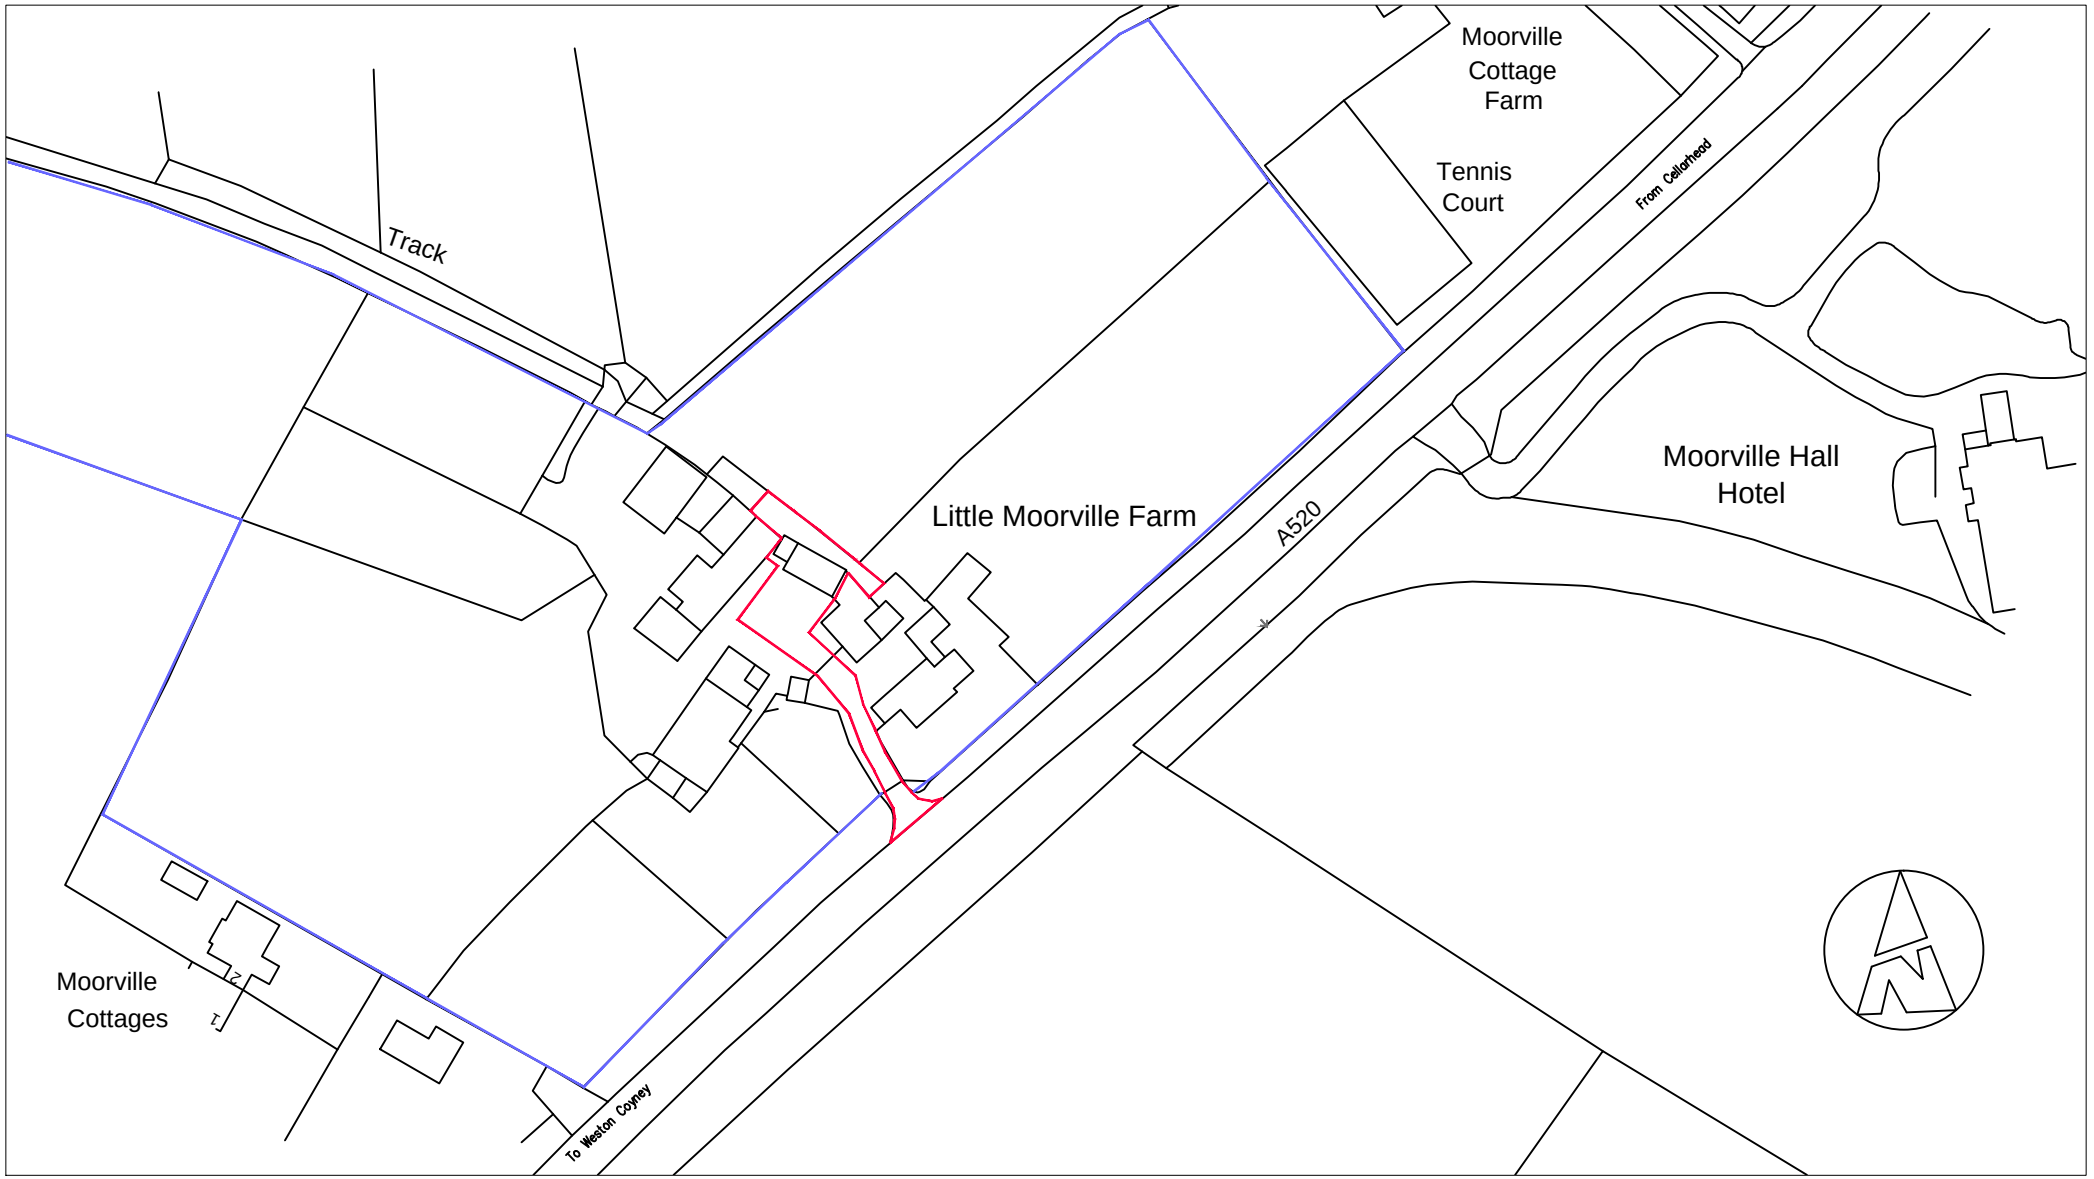

© Crown Copyright 2020 All rights reserved. Licence number 100060932

LOCATION PLAN

Scale 1:1250 @ A4

