

North Elevation Scale 1:50

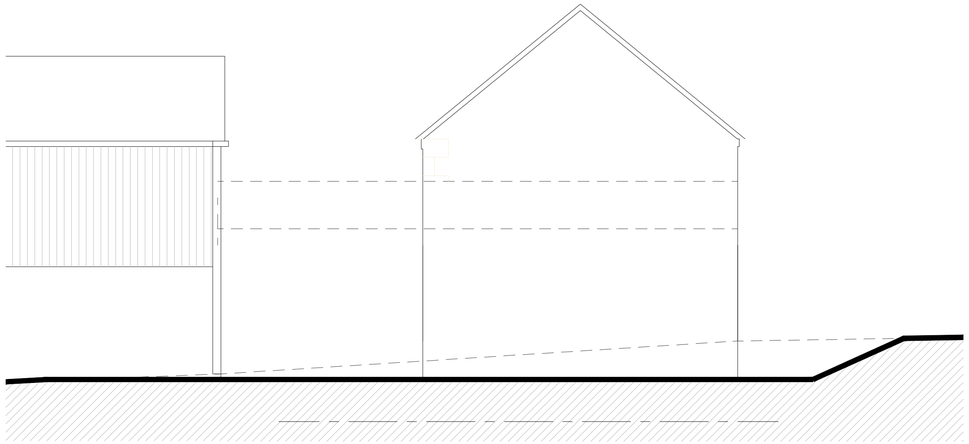

South Elevation Scale 1:50



West Elevation Scale 1:50

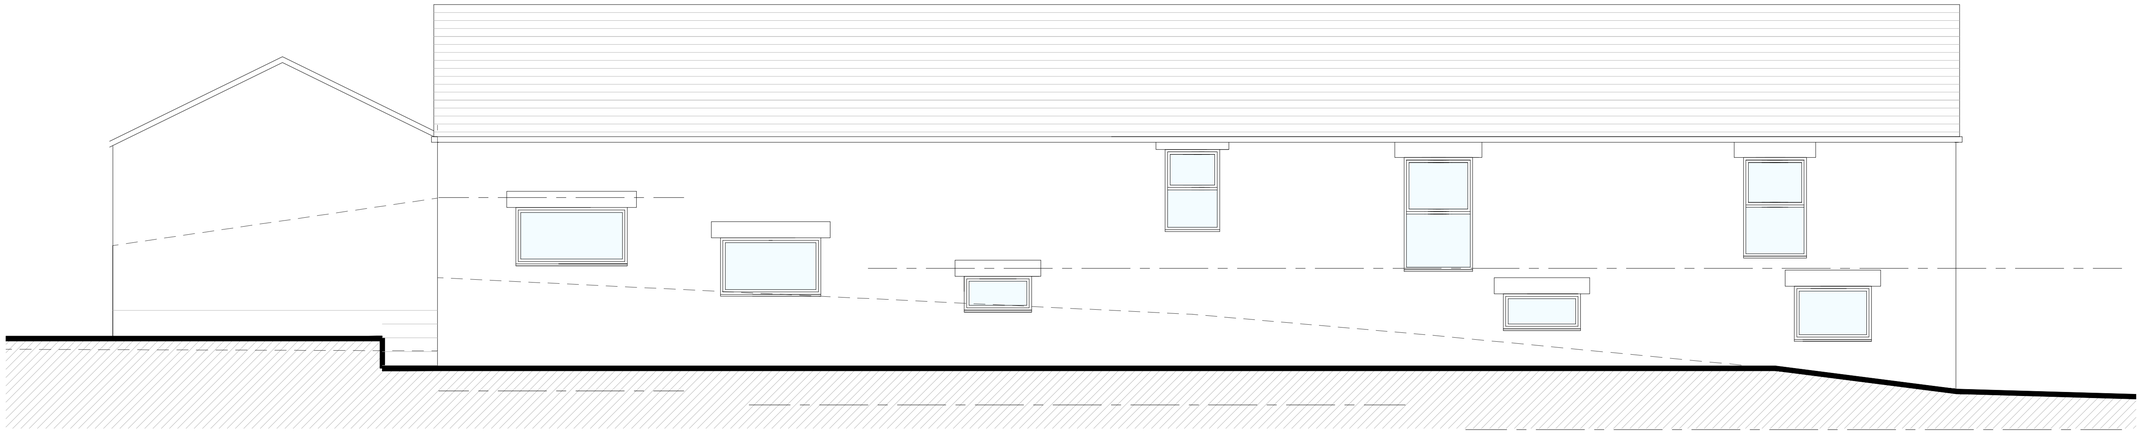

East Elevation Scale 1:50

0.0m 1.0m 2.0m 3.0m 4.0m 5.0m

Scale bar @ 1:50

Rev.	Drawn	Comments.	Date

MAC
ARCHITECTURAL DESIGN LTD
Moorland House, 123 Moorland Road, Burslem, ST6 1JD.
T:01782 503302 E:admin@mac-arch.co.uk

Client:
Mr Allsop.

Project:
Proposed conversion of argricultural outbuildings to form residential use at Bagnall Grange Farm, Tompkin Lane Stanley, Stoke on Trent. Staffordshire, ST9 9NA.

Title:
Elevations.

Status:
Planning.

Paper Size A1: Drawn: AC Bailey September 2019 Drawing Ref: 1343-04