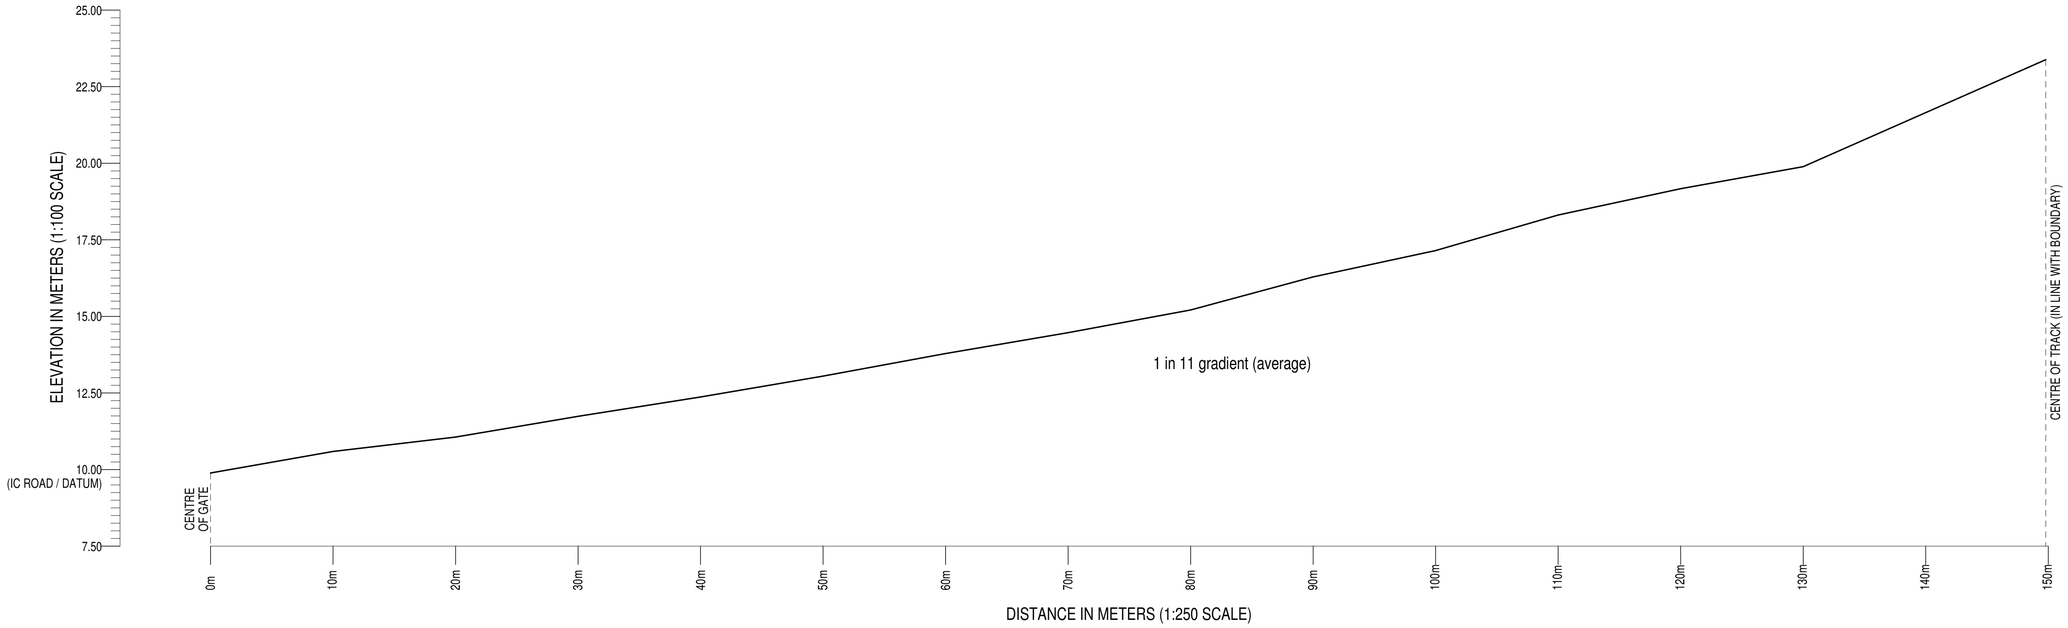


CROSS SECTION ALONG LINE OF PROPOSED TRACK
(DINGLE LANE TO EXISTING TRACK)

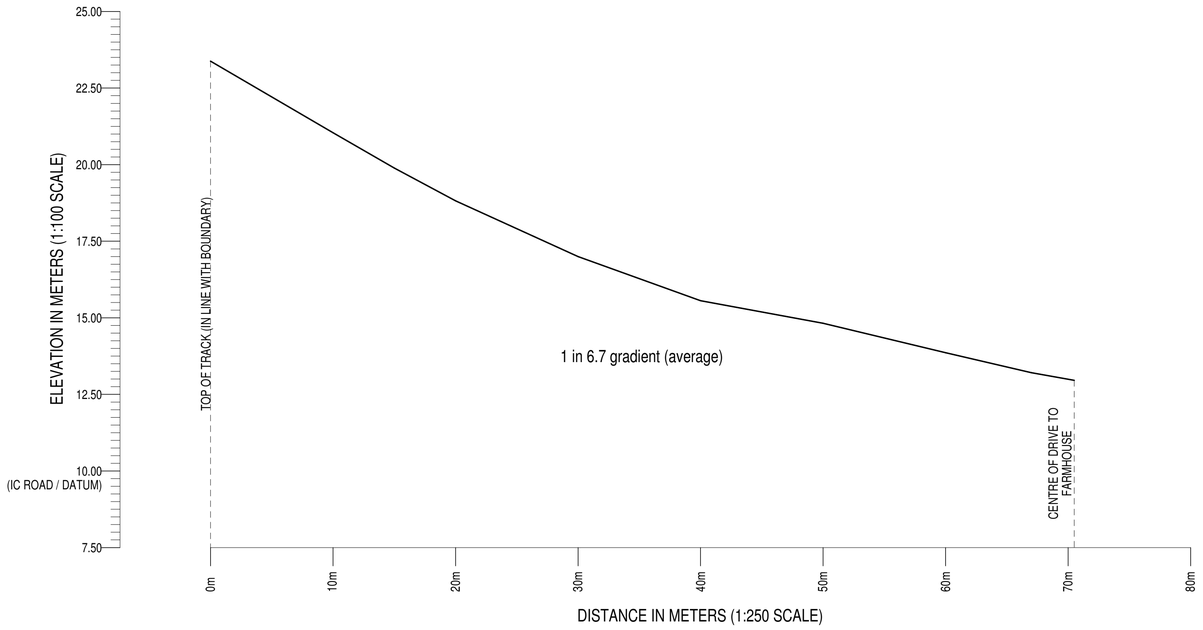


CROSS SECTION ALONG LINE OF EXISTING TRACK
(EXISTING TRACK TO PRIVATE DRIVE)

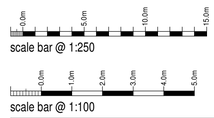


Mr Lovatt

PROPOSED TRACK AT
SPRINKS FARM,
DINGLE LANE,
RUSHTON SPENCER, MACCLESFIELD,
SK11 0RX

EXISTING CONDITIONS
TRACK CROSS SECTIONS

| Date | Sheet | Scale |
|---|---|---|
| JUNE 2020 | A1 | 1:100 + 1:250 |
| Drg No. | Rev. | Drawn |
| 2020-2521-01 | A | NAW |

A - 10/06/2020 - PRESENTATION AMENDED

SAMMONS LIMITED Architectural
Chartered Institute of Architectural Technologists Registered Practice
10 Cawdry Buildings, Fountain Street, Leek. ST13 6JP
Telephone: 01538 386002
E-mail: info@sammonsltd.co.uk
Web: www.sammonsltd.co.uk

This drawing is copyright.
All dimensions must be checked prior to commencement.