

Proposed South Elevation

Scale 1 : 100



Proposed East Elevation

Scale 1 : 100




Proposed North Elevation

Scale 1 : 100



Proposed West Elevation

Scale 1 : 100

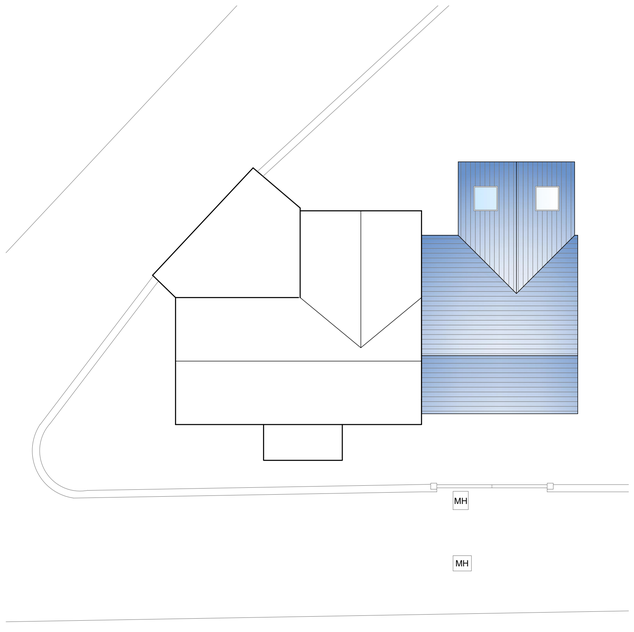

Proposed Roof Plan

Scale 1 : 100

Showing extent of existing site boundaries.




Location Plan

Scale 1 : 1250



Proposed Ground Floor Plan

Scale 1 : 50

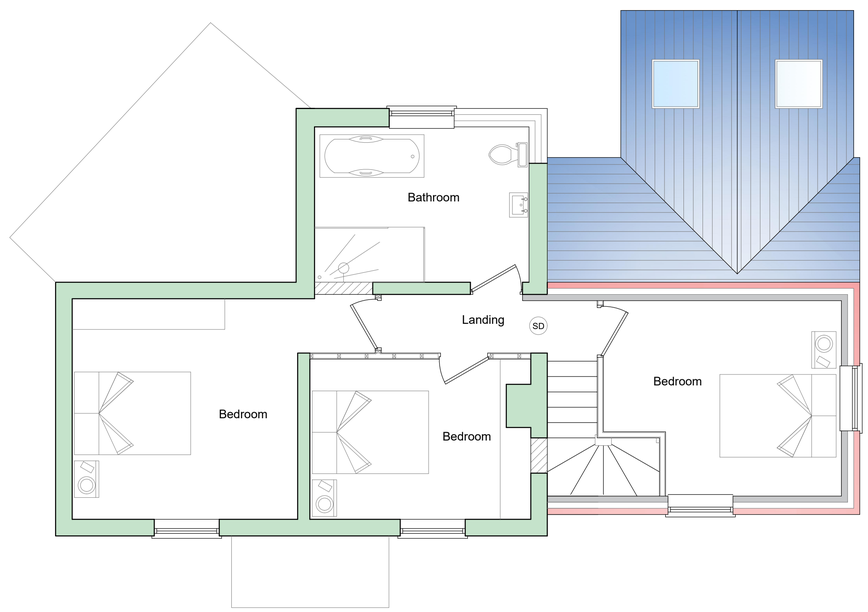

Proposed First Floor Plan

Scale 1 : 50

Rev.	Revision Description	Drn			Date
S	Additional scale bars added.	JG			16/06/2020
R	Update following client meeting.	AJS			
Q	Update following client meeting.	AJS			
P	Building Regulation amendments added.	JG			20/11/18
N	Planning Alterations - Revised following planner comments.	JG			30-10-2018
M	Planning Alterations - Alterations to size of single storey extension.	JG			23-10-2018
L	Planning Alterations - Alterations to roof structure of single storey extension.	JG			16-10-2018
K	Planning Alterations - Single storey extension reduced in size.	JG			12-10-2018
J	Planning Alterations - Canopy removed and alterations to roof on the single storey portion of the extension.	JG			11-10-2018

A.J.S.
Structural Design
62 Carter Street
Uttoxeter
Staffs. ST14 8EU
Tel: 01889 568056
Fax: 01889 569805

Client:

Mr & Mrs Jenkinson
Corner Cottage, Gallows Green, Alton,
Stoke-on-Trent, ST10 4BN

Title:

Proposed Two Storey Rear Extension:
Proposed Floor Plans, Elevations and Roof Plan

Drawn by:	Date:	Index No.:
JG	March 2018	

Scales:

As Shown Paper Size A1

Drawing No: C1516 - 002

Revision: S

0m 1.0 2 3.0 4 6 8 10m — SCALE 1:100

0m 2.0 4 6.0 8 12 16 20m — SCALE 1:200

0m 5.0 10 15.0 20 30 40 50m — SCALE 1:500

0m 12.5 25 37.5 50 75 100 125m — SCALE 1:1250

0 0.1 0.2 0.3 0.4 0.6 0.8 1m — SCALE 1:20

0m 0.5 1 1.5 2 3 4 5m — SCALE 1:50

0m 25 50 75 100 150 200 250m — SCALE 1:2500