Existing Site Plan

Scale 1 : 200

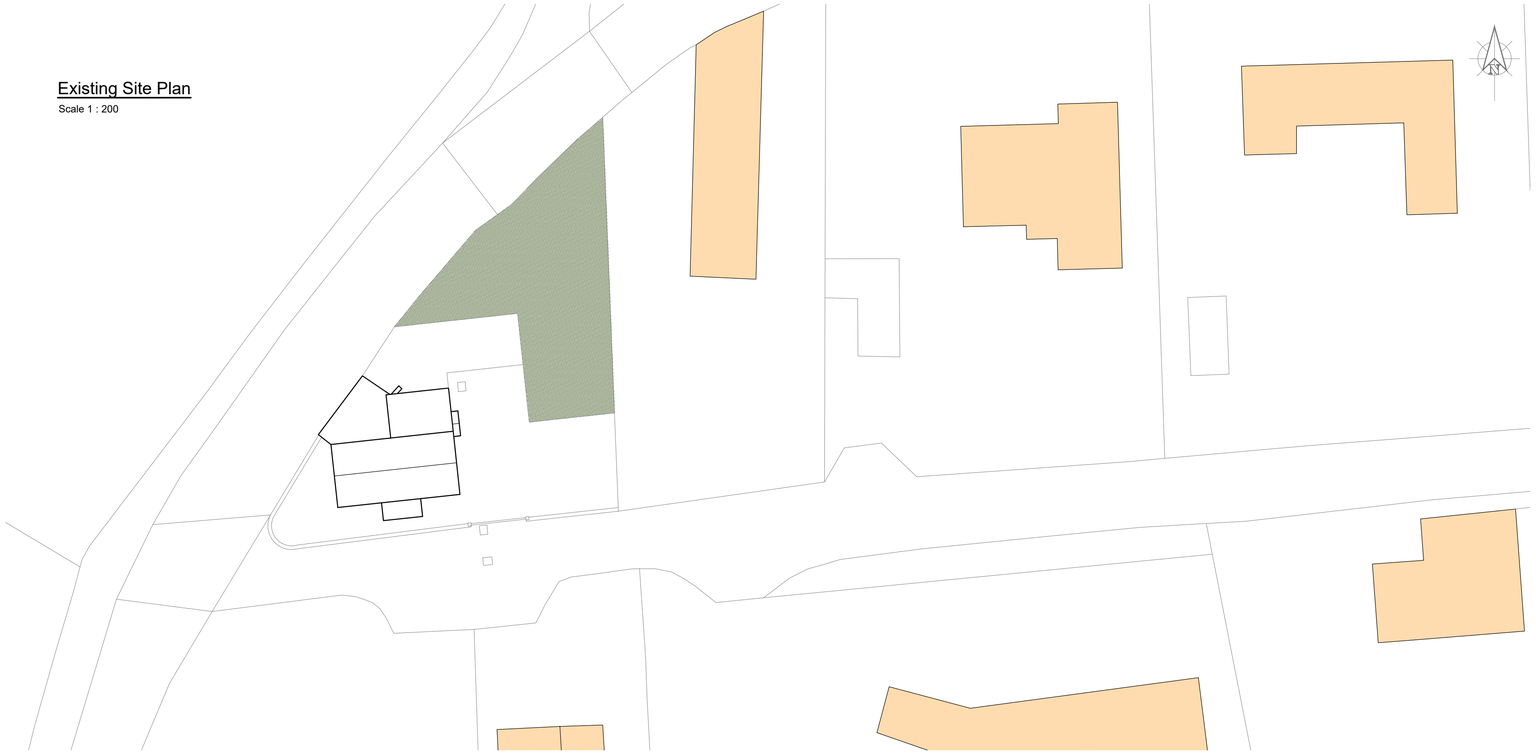

Proposed Site Plan

Scale 1 : 200

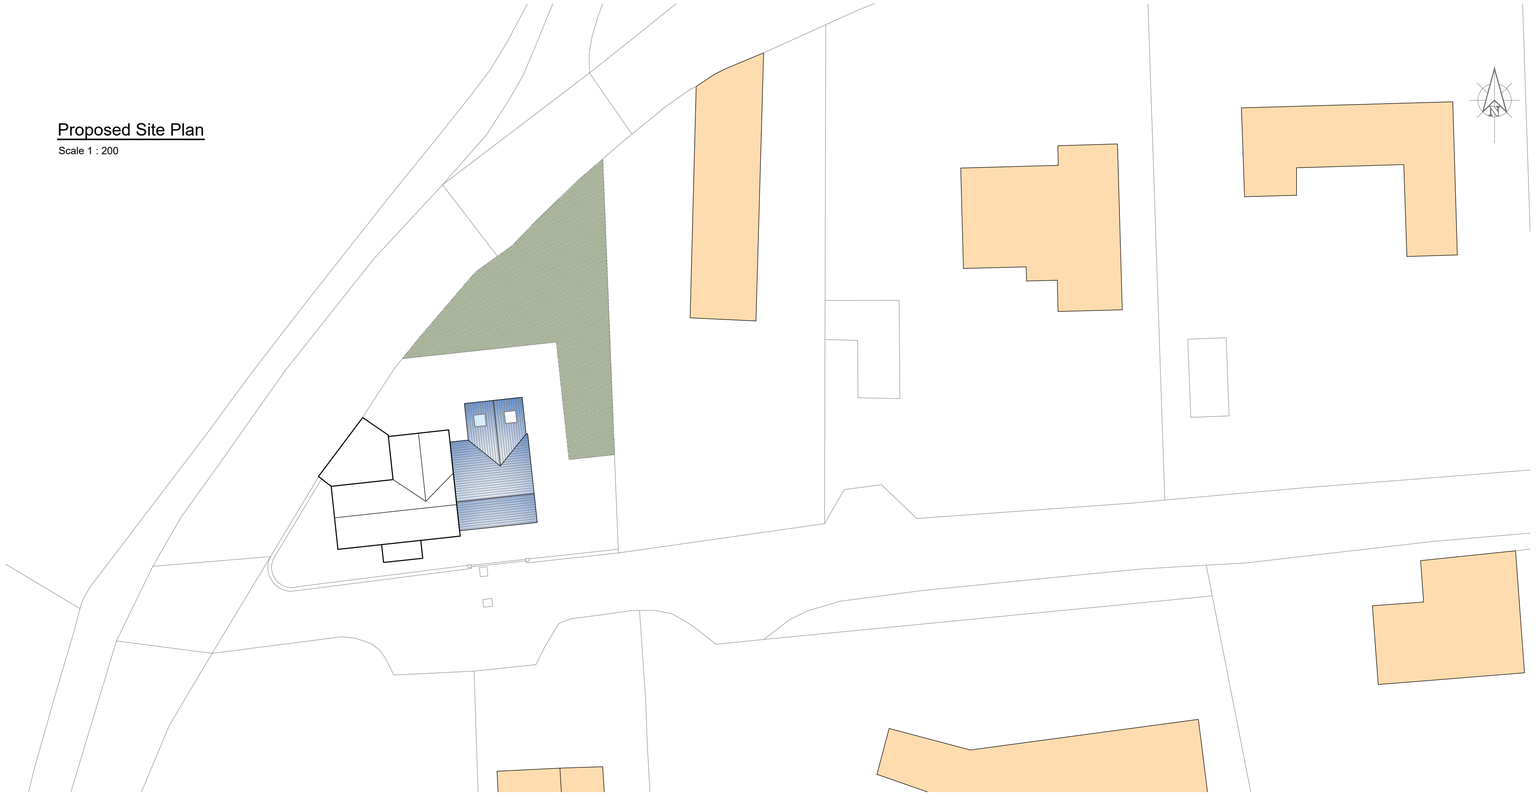

SCALE 1:20

SCALE 1:50

SCALE 1:100

SCALE 1:200

SCALE 1:500

SCALE 1:1250

SCALE 1:2500

CDM 2015

UNLESS NOTED OTHERWISE BELOW, EDGE (THE DESIGNER) HAS NOT IDENTIFIED ANY SIGNIFICANT RISK ASSOCIATED WITH THE DESIGN INTENT SHOWN ON THIS DRAWING WHICH COULD NOT BE MANAGED SAFELY BY A COMPETENT CONTRACTOR.

WHERE WE HAVE IDENTIFIED RISKS BELOW, REFER TO THE PROJECT RISK ASSESSMENTS ISSUED WITH DESIGN CALCULATIONS.

ELEMENT/OPERATION	IDENTIFIED HAZARDS
X X X	X X X

WHERE THE ABOVE IS BLANK -
NO UNUSUAL RISKS HAVE BEEN IDENTIFIED

RISK LEGEND

COMPULSORY ACTION

PROHIBITIVE ACITON

INFORMATION

WARNING

Rev.	Revision Description	Drn			Date
A	Additional scale bars added.	JG			16/06/2020

A.J.S
Structural Design

62 Carter Street
Uttoxeter
Staffs. ST14 8EU

Tel: 01889 568056
Fax: 01889 569805

Client:

Mr & Mrs Jenkinson
Corner Cottage, Gallows Green, Alton,
Stoke-on-Trent, ST10 4BN

Title:

Proposed Two Storey Rear Extension:
Existing and Proposed Site Plans

Drawn by:	Date:	Index No.:
JG	April 2018	

Scales:

As Shown Paper Size A1

Drawing No: C1516 - 003

Revision A