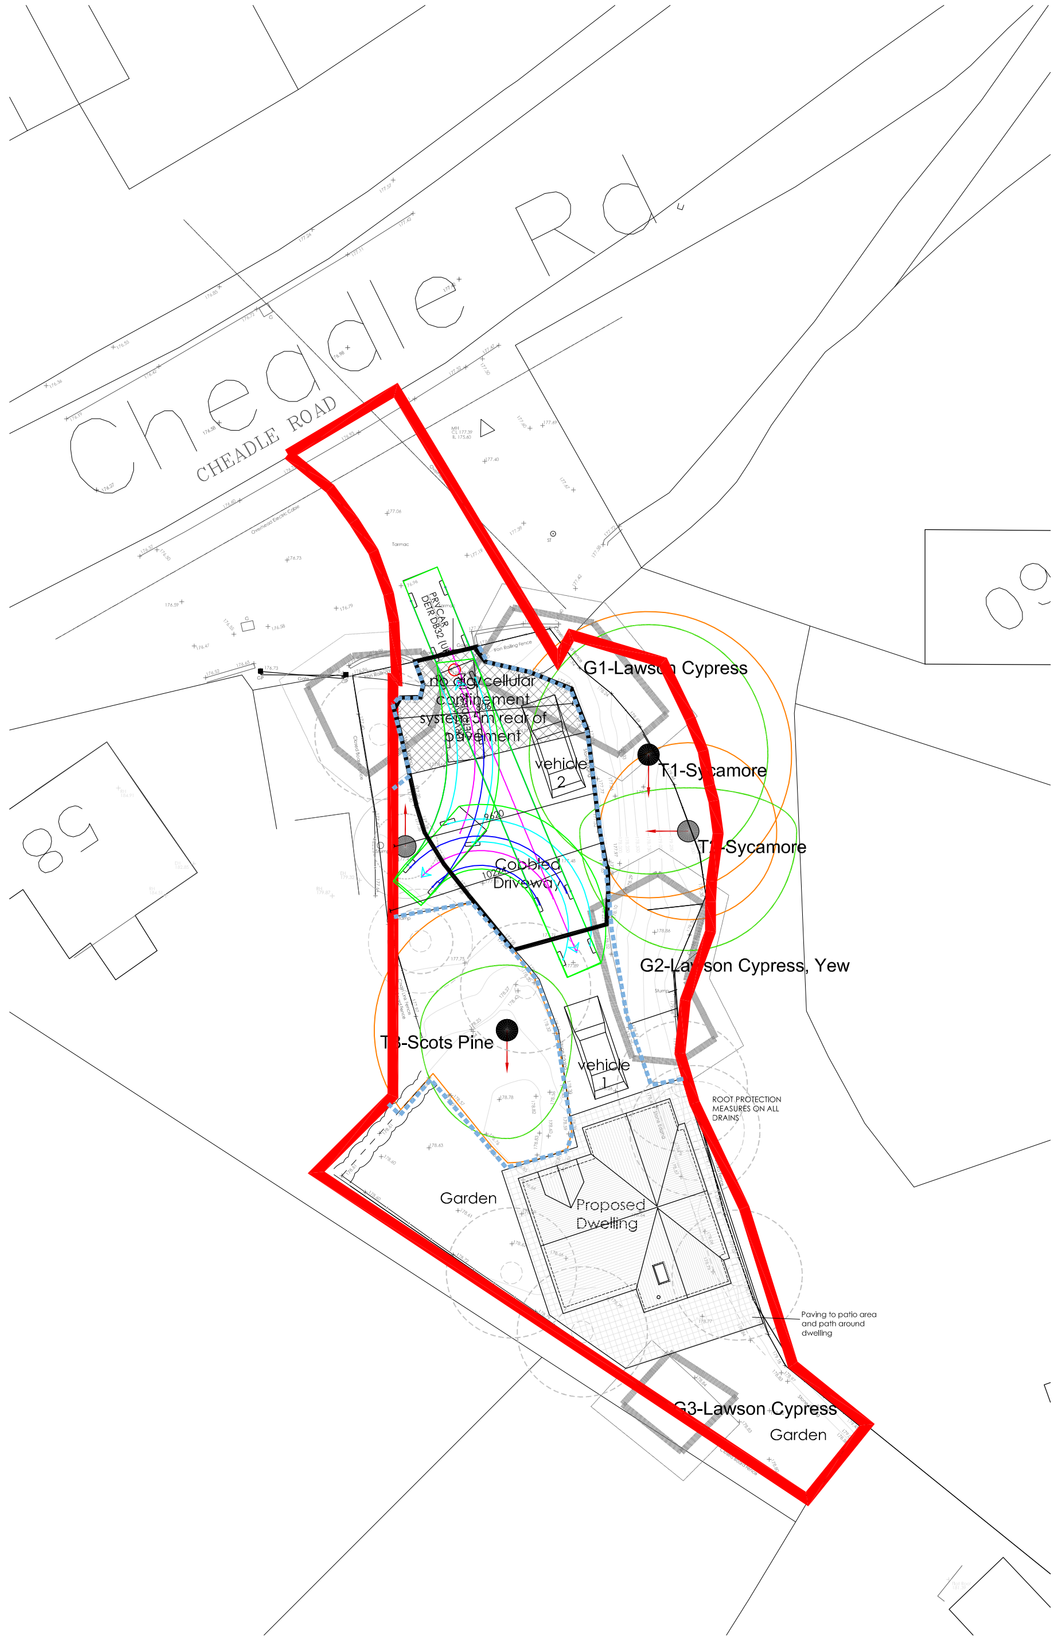

Site Block Plan 1:200

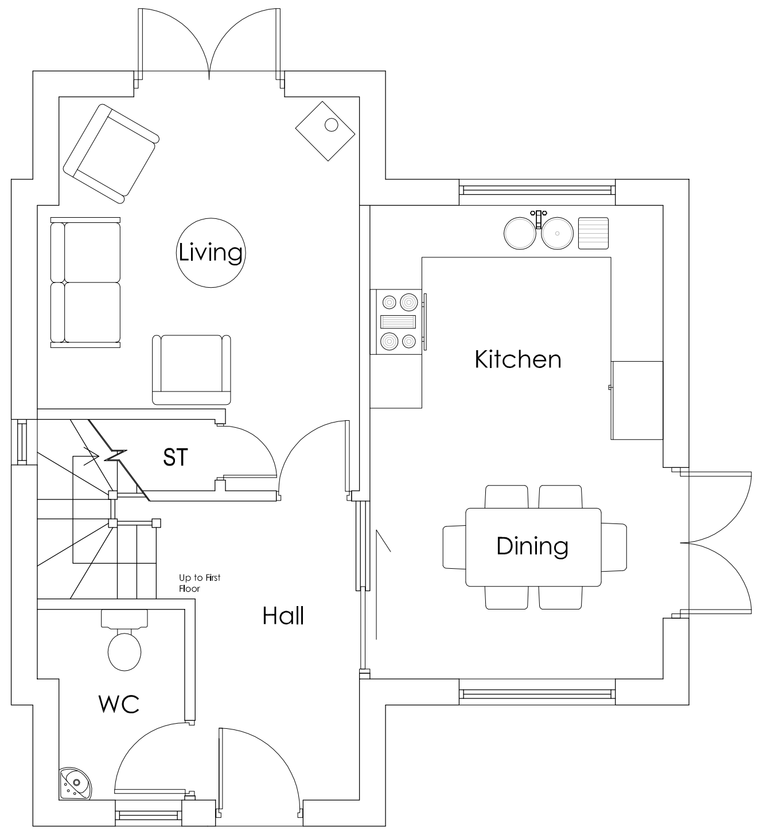

Ground Floor Plan 1:50

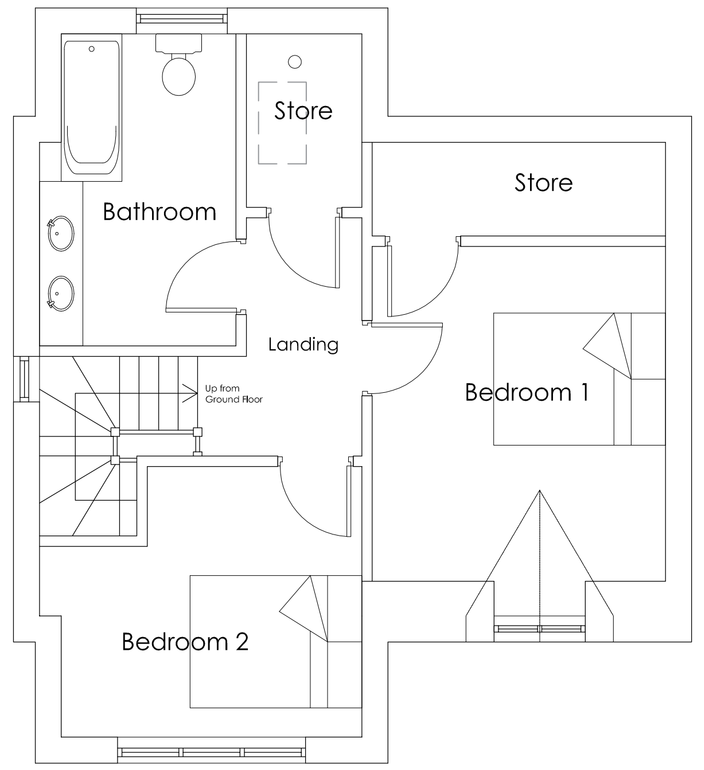

First Floor Plan 1:50



Front Elevation 1:50

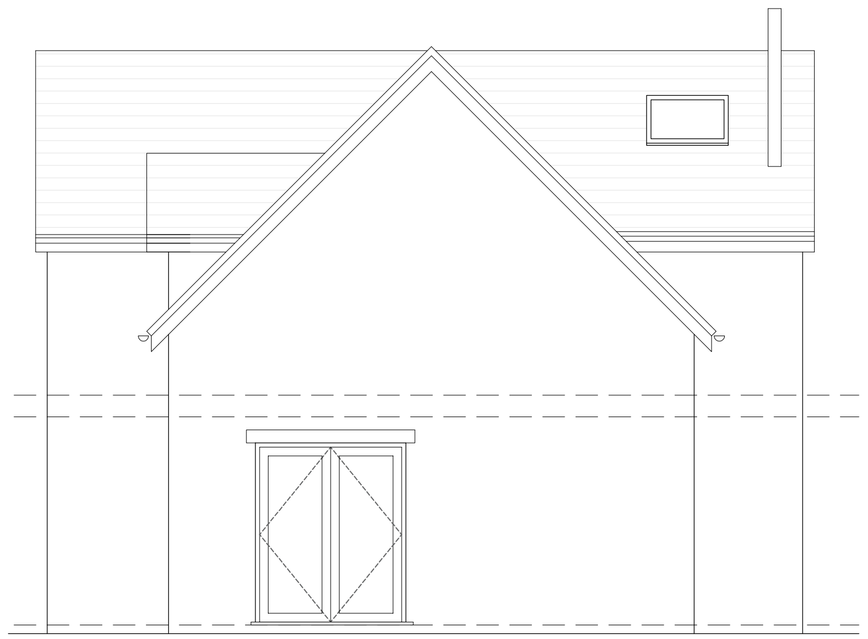

Side Elevation 1:50

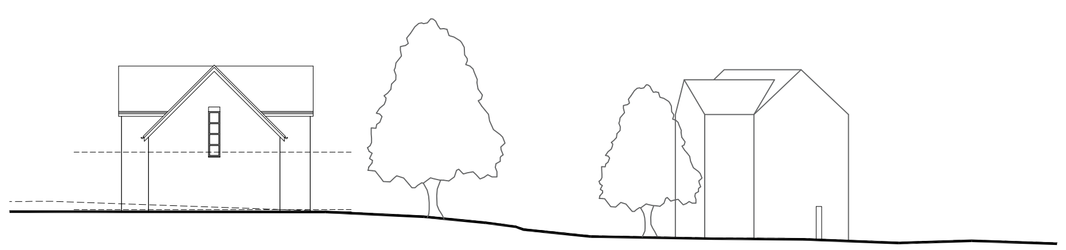

Site Section 1:200



Rear Elevation 1:50

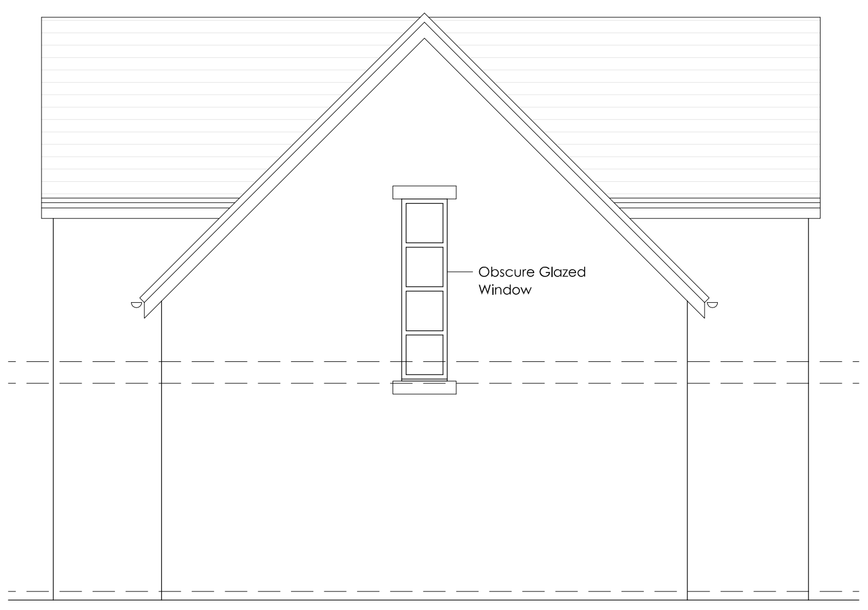

Side Elevation 1:50

1:50
1m 0 1m 2m 3m 4m 5m

1:200
4m 0 4m 8m 12m 16m 20m

Copyright of this drawing is vested in the Architect and it must not be copied or reproduced without consent. Figured dimensions only are to be taken from this drawing. All contractors must visit the site and be responsible for taking and checking all dimensions relative to their work. Hewitt&Carr Architects Ltd are to be advised of any variation between drawings and site conditions.
CLIENTS ARE ADVISED TO CLARIFY DIMENSIONS WITH THE ARCHITECT PRIOR TO SETTING OUT AND NOT TO SCALE FROM THE DRAWING

Rev.	Drawn	Comments	Date
A	BVC	Amendments following client's comments	03.03.20
B	NJH	Basement outline added to elevations	10.04.20
C	NJH	Basement use added to plans	16.04.20
D	BVC	Basement Removed	17.06.20

Hewitt&Carr Architects
A: The Studio I 7A High Street I Cheadle I Staffordshire I ST10 1AA
T: 07803 256299 I 07971 396376
E: enquiries@hcarchitects.co.uk
W: www.hcarchitects.co.uk

Client
Mr & Mrs K Wheat

Project
Single Residential Dwelling on Land Off Cheadle Road, Forsbrook

Title
Plans and Elevations as Proposed

Status
Planning

Date Feb 2020 Drawn BVC

Scale @A1 As Stated Checked

Project No 00960 Drawing No. AL(0)02 Rev D

PLANNING