

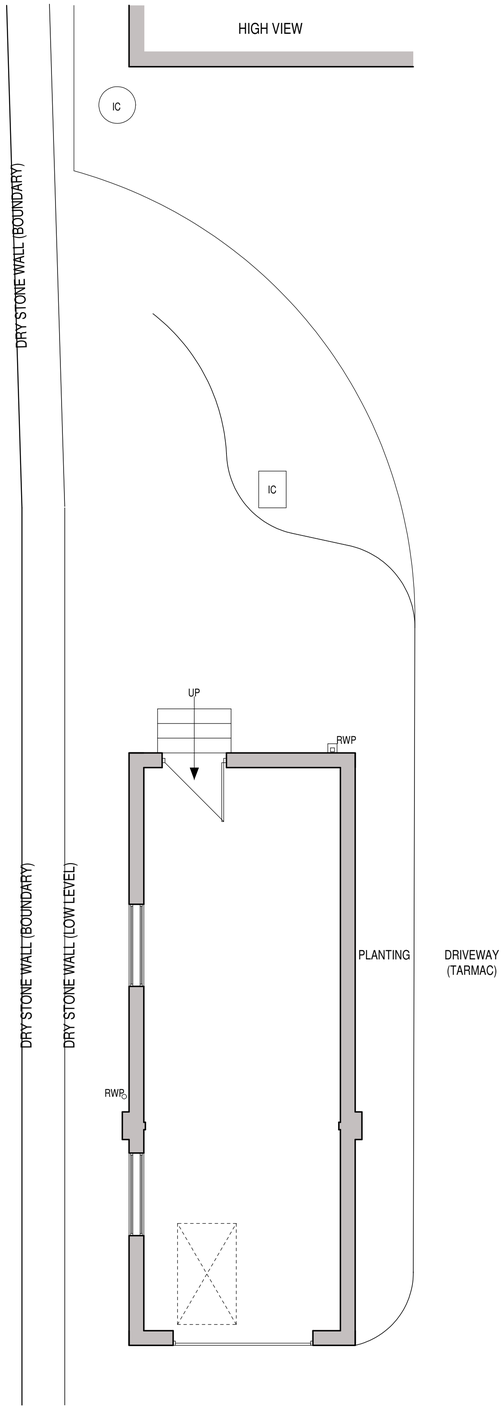



Ground Floor Plan

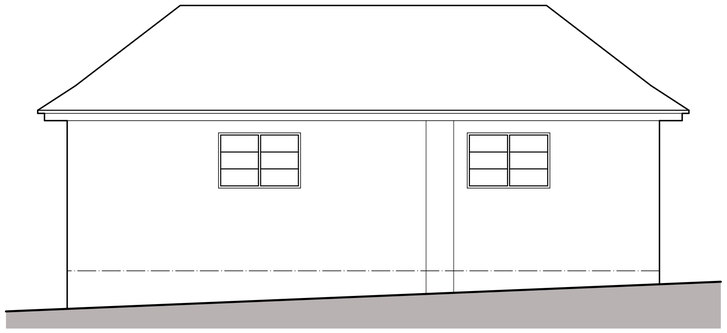


Side Elevation (East)

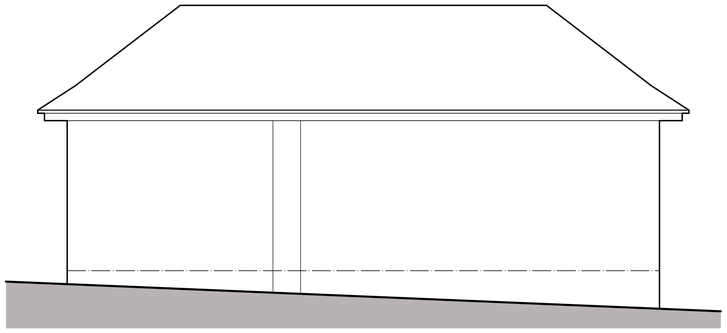

Side Elevation (West)

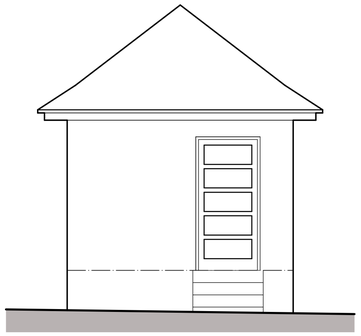

Rear Elevation (South)

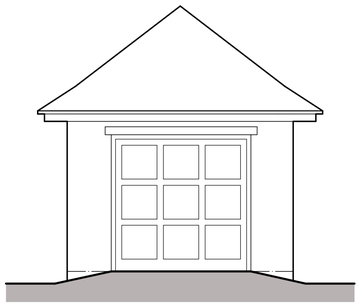

Front Elevation (North)



scale bar @ 1:50

Mr & Mrs Brookes

PROPOSED CHANGE OF USE
FROM GARAGE TO HOLIDAY LET AT
HIGH VIEW, LEEK ROAD,
LONGSDON,
STOKE-ON-TRENT, ST9 9QF
EXISTING CONDITIONS
FLOOR PLAN + ELEVATIONS

Date	Sheet	Scale
APRIL 2019	A1	1:50
Dwg No.	Rev.	Drawn
2019-2395-01	A	NAW

A - 17/06/2020 - PLAN UPDATED FOR PLANNING SUBMISSION

SAMMONS Architectural LIMITED
Chartered Institute of Architectural Technologists Registered Practice
10 Cawdry Buildings, Fountain Street, Leek. ST13 6JP
Telephone: 01538 386002
E-mail: info@sammonsltd.co.uk
Web: www.sammonsltd.co.uk

This drawing is copyright.
All dimensions must be checked prior to commencement.