

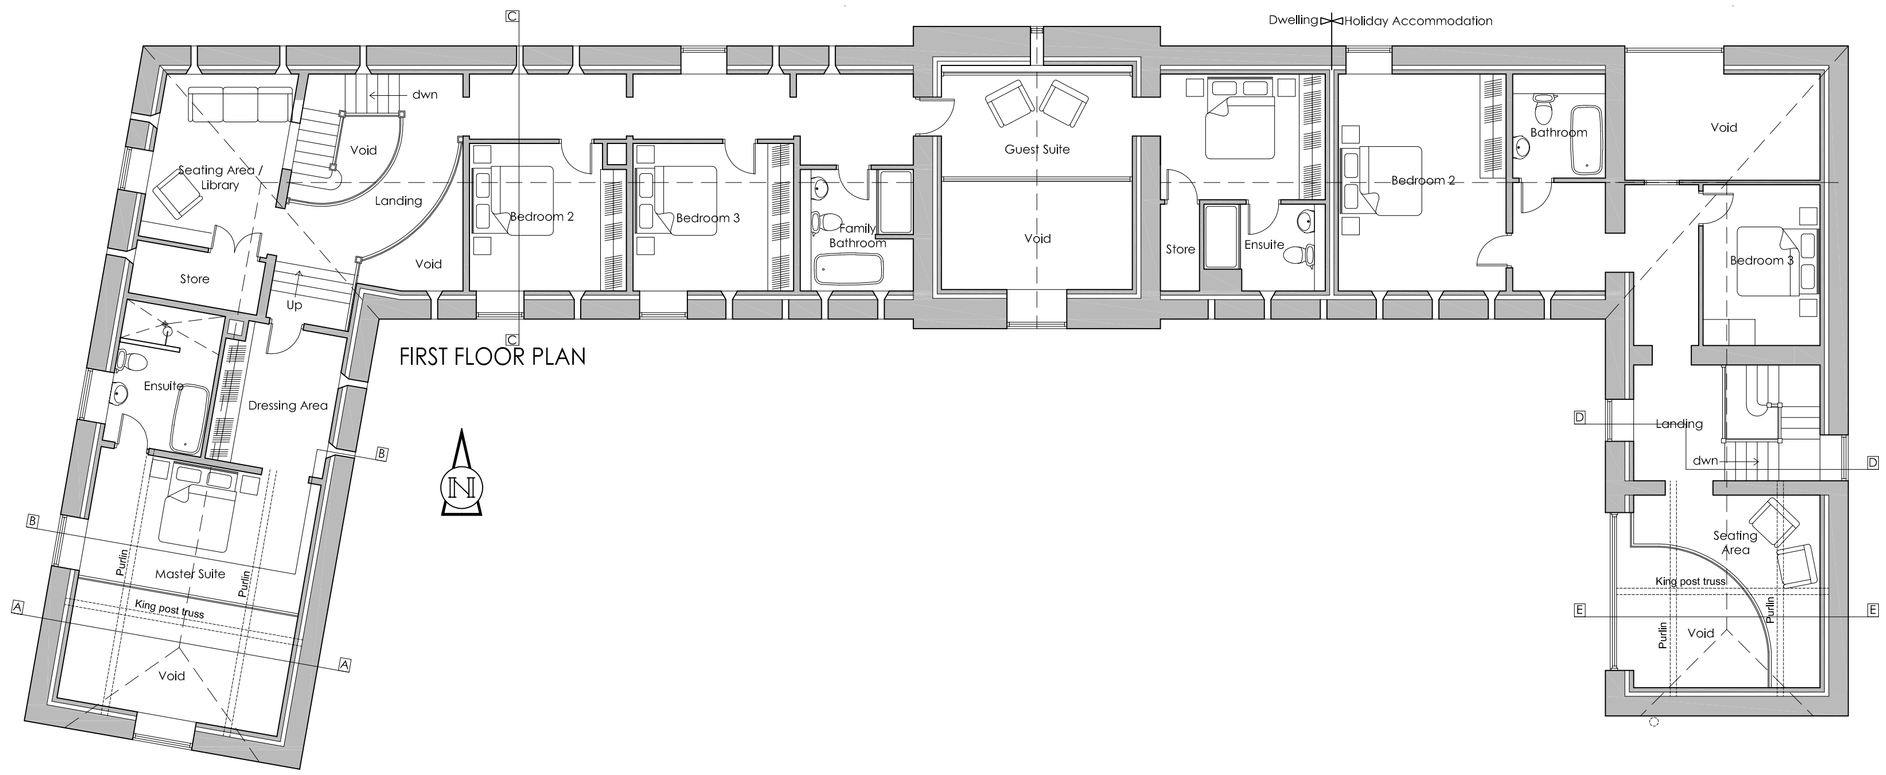



FIRST FLOOR PLAN

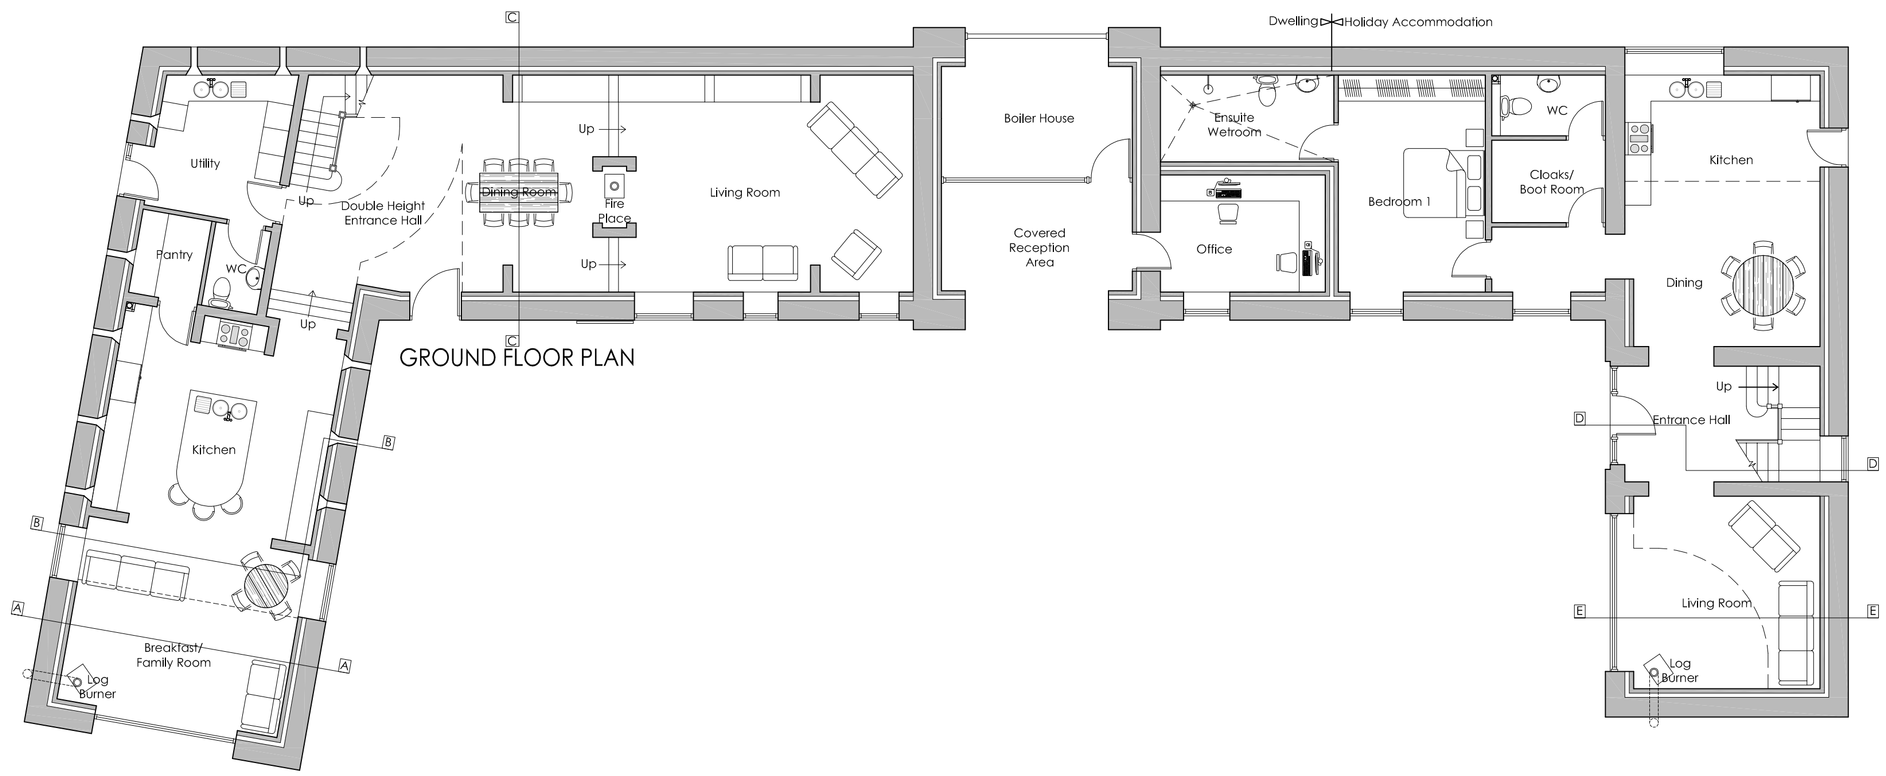

GROUND FLOOR PLAN

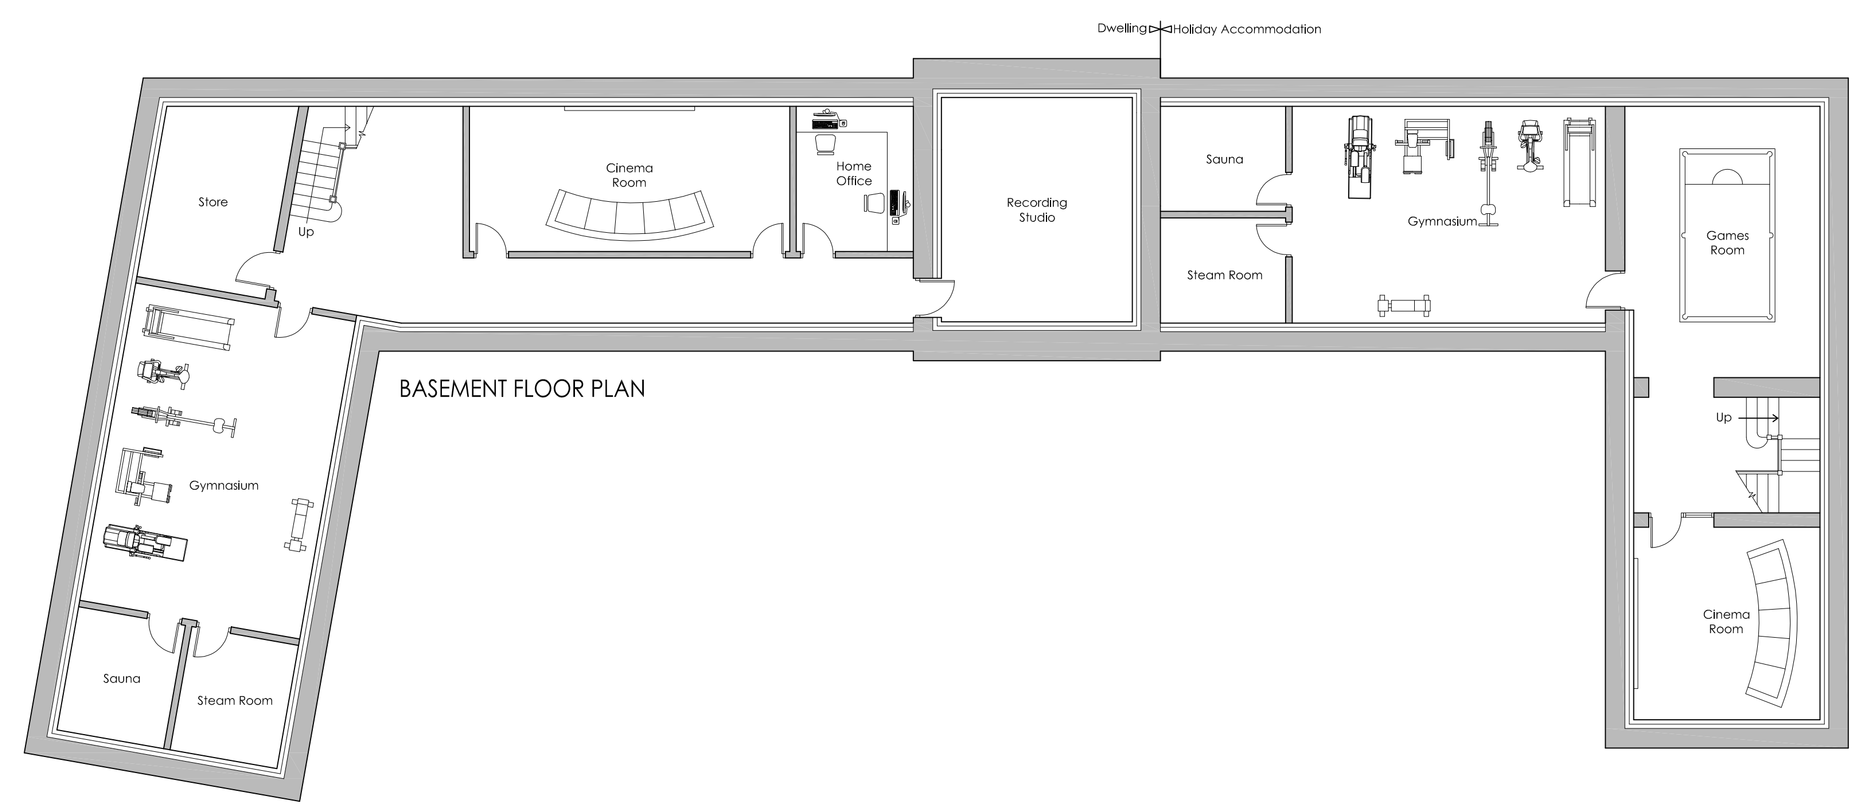

BASEMENT FLOOR PLAN

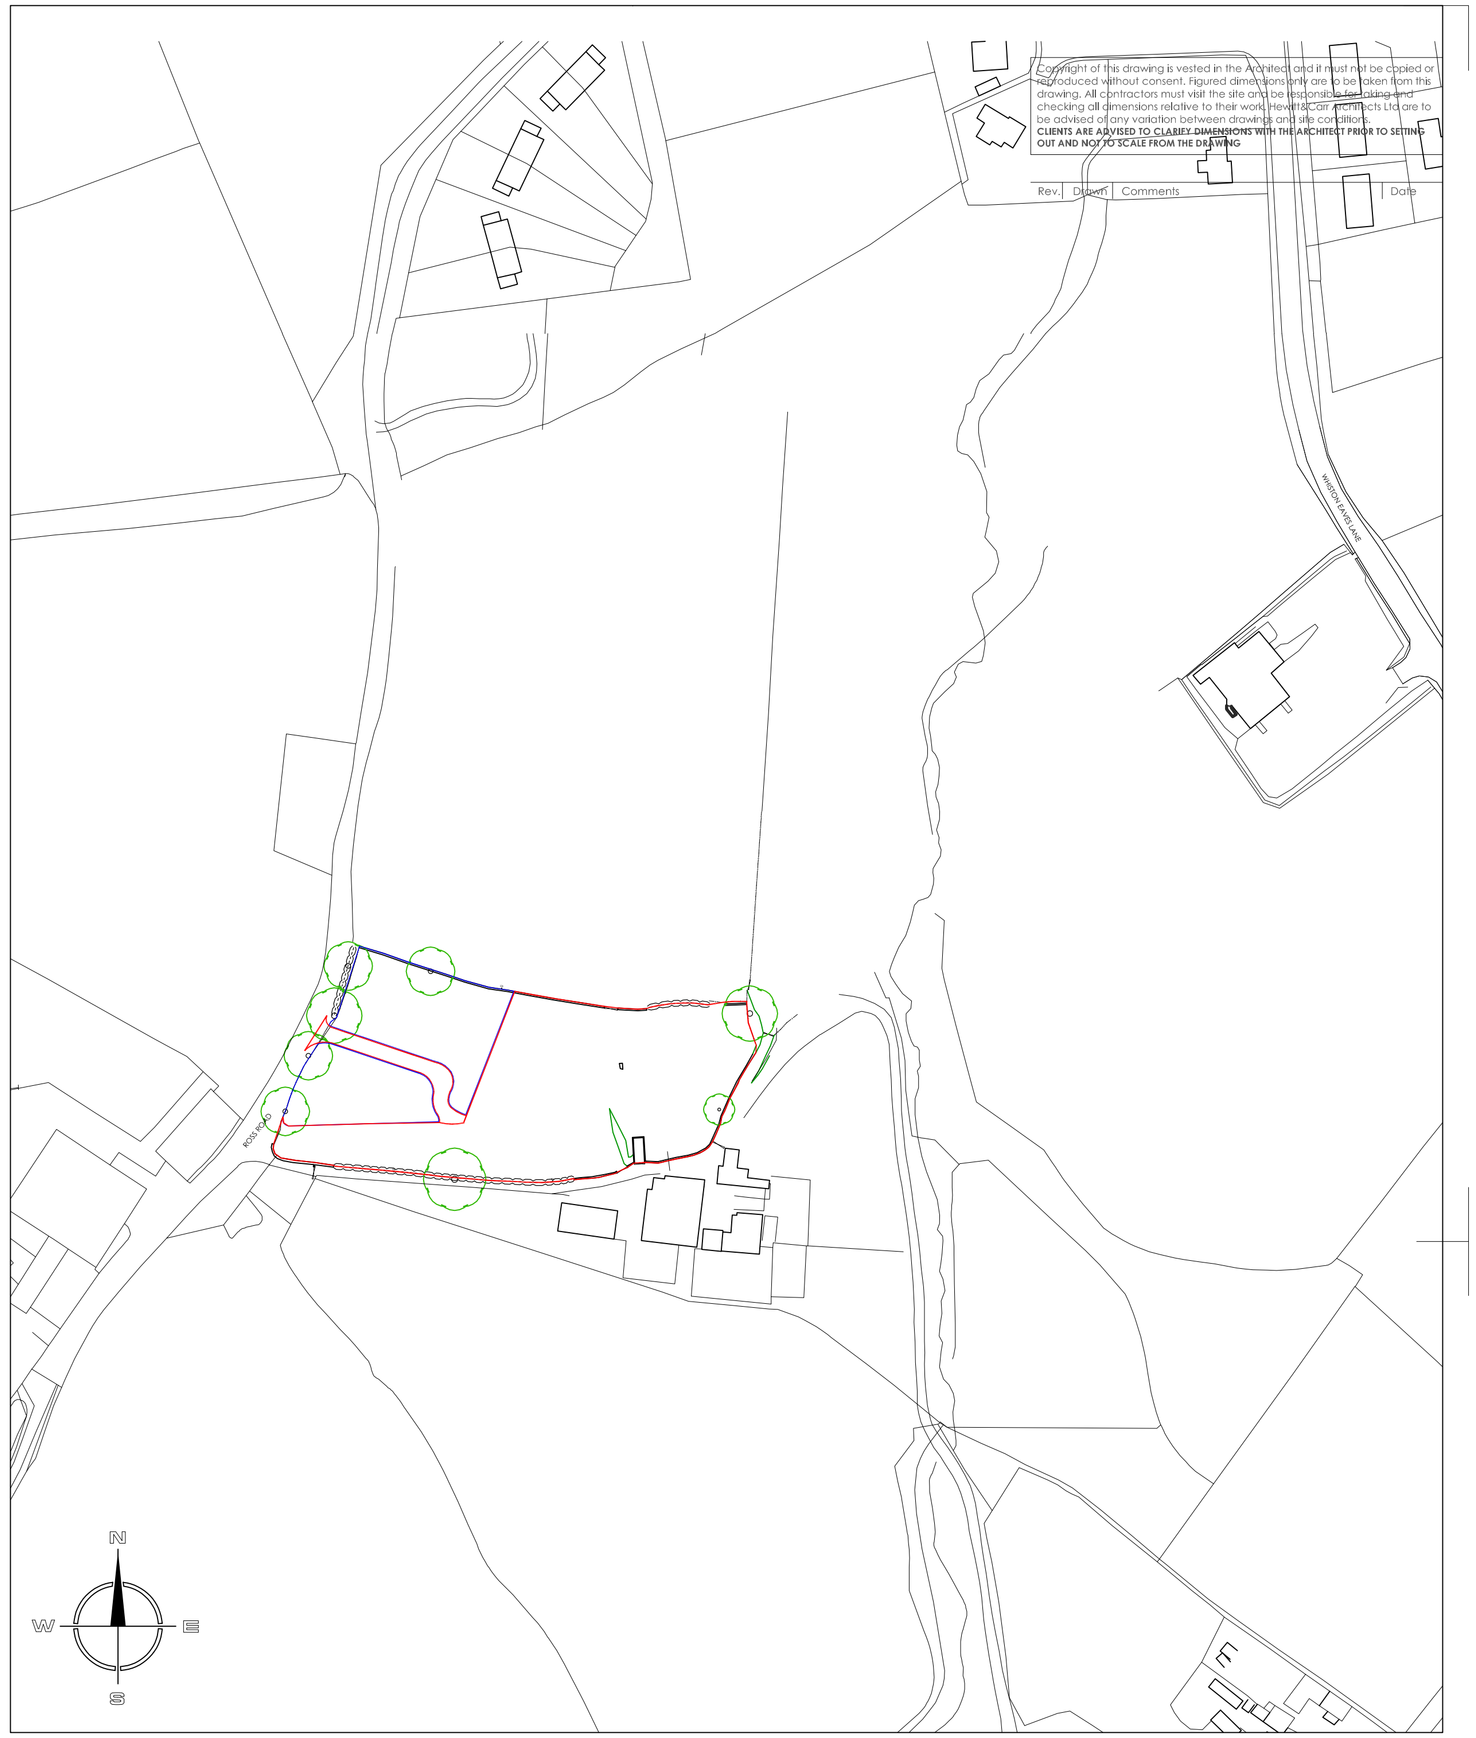

Site Location Plan 1:1250

Copyright of this drawing is vested in the Architect and it must not be copied or reproduced without consent. Figured dimensions only are to be taken from this drawing. All contractors must visit the site and be responsible for taking and checking all dimensions relative to their work. Hewitt&Carr Architects Ltd are to be advised of any variation between drawings and site conditions.
CLIENTS ARE ADVISED TO CLARIFY DIMENSIONS WITH THE ARCHITECT PRIOR TO SETTING OUT AND NOT TO SCALE FROM THE DRAWING

Rev.	Detail	Comments	Date

Hewitt&Carr Architects
A: DaisyBank House I 17-19 Leek Road I Cheadle I ST10 1JE
T: 01538 756888
E: enquiries@hcarchitects.co.uk
W: www.hcarchitects.co.uk

Client
Mr C Maddock

Project
Reconstruction and Conversion of Whiston Eaves Stable Block to Form Dwelling and Tourist Accommodation

Title
Initial Scheme Design
Plans as Proposed

Status
Planning

Date May 2020
Scale @A1 1:100

Drawn NJH
Checked

Project No 00484
Drawing No. PL(0)01
Rev

PLANNING

Scale In Metres
1 2 3 4 5

File Ref: H:\REF