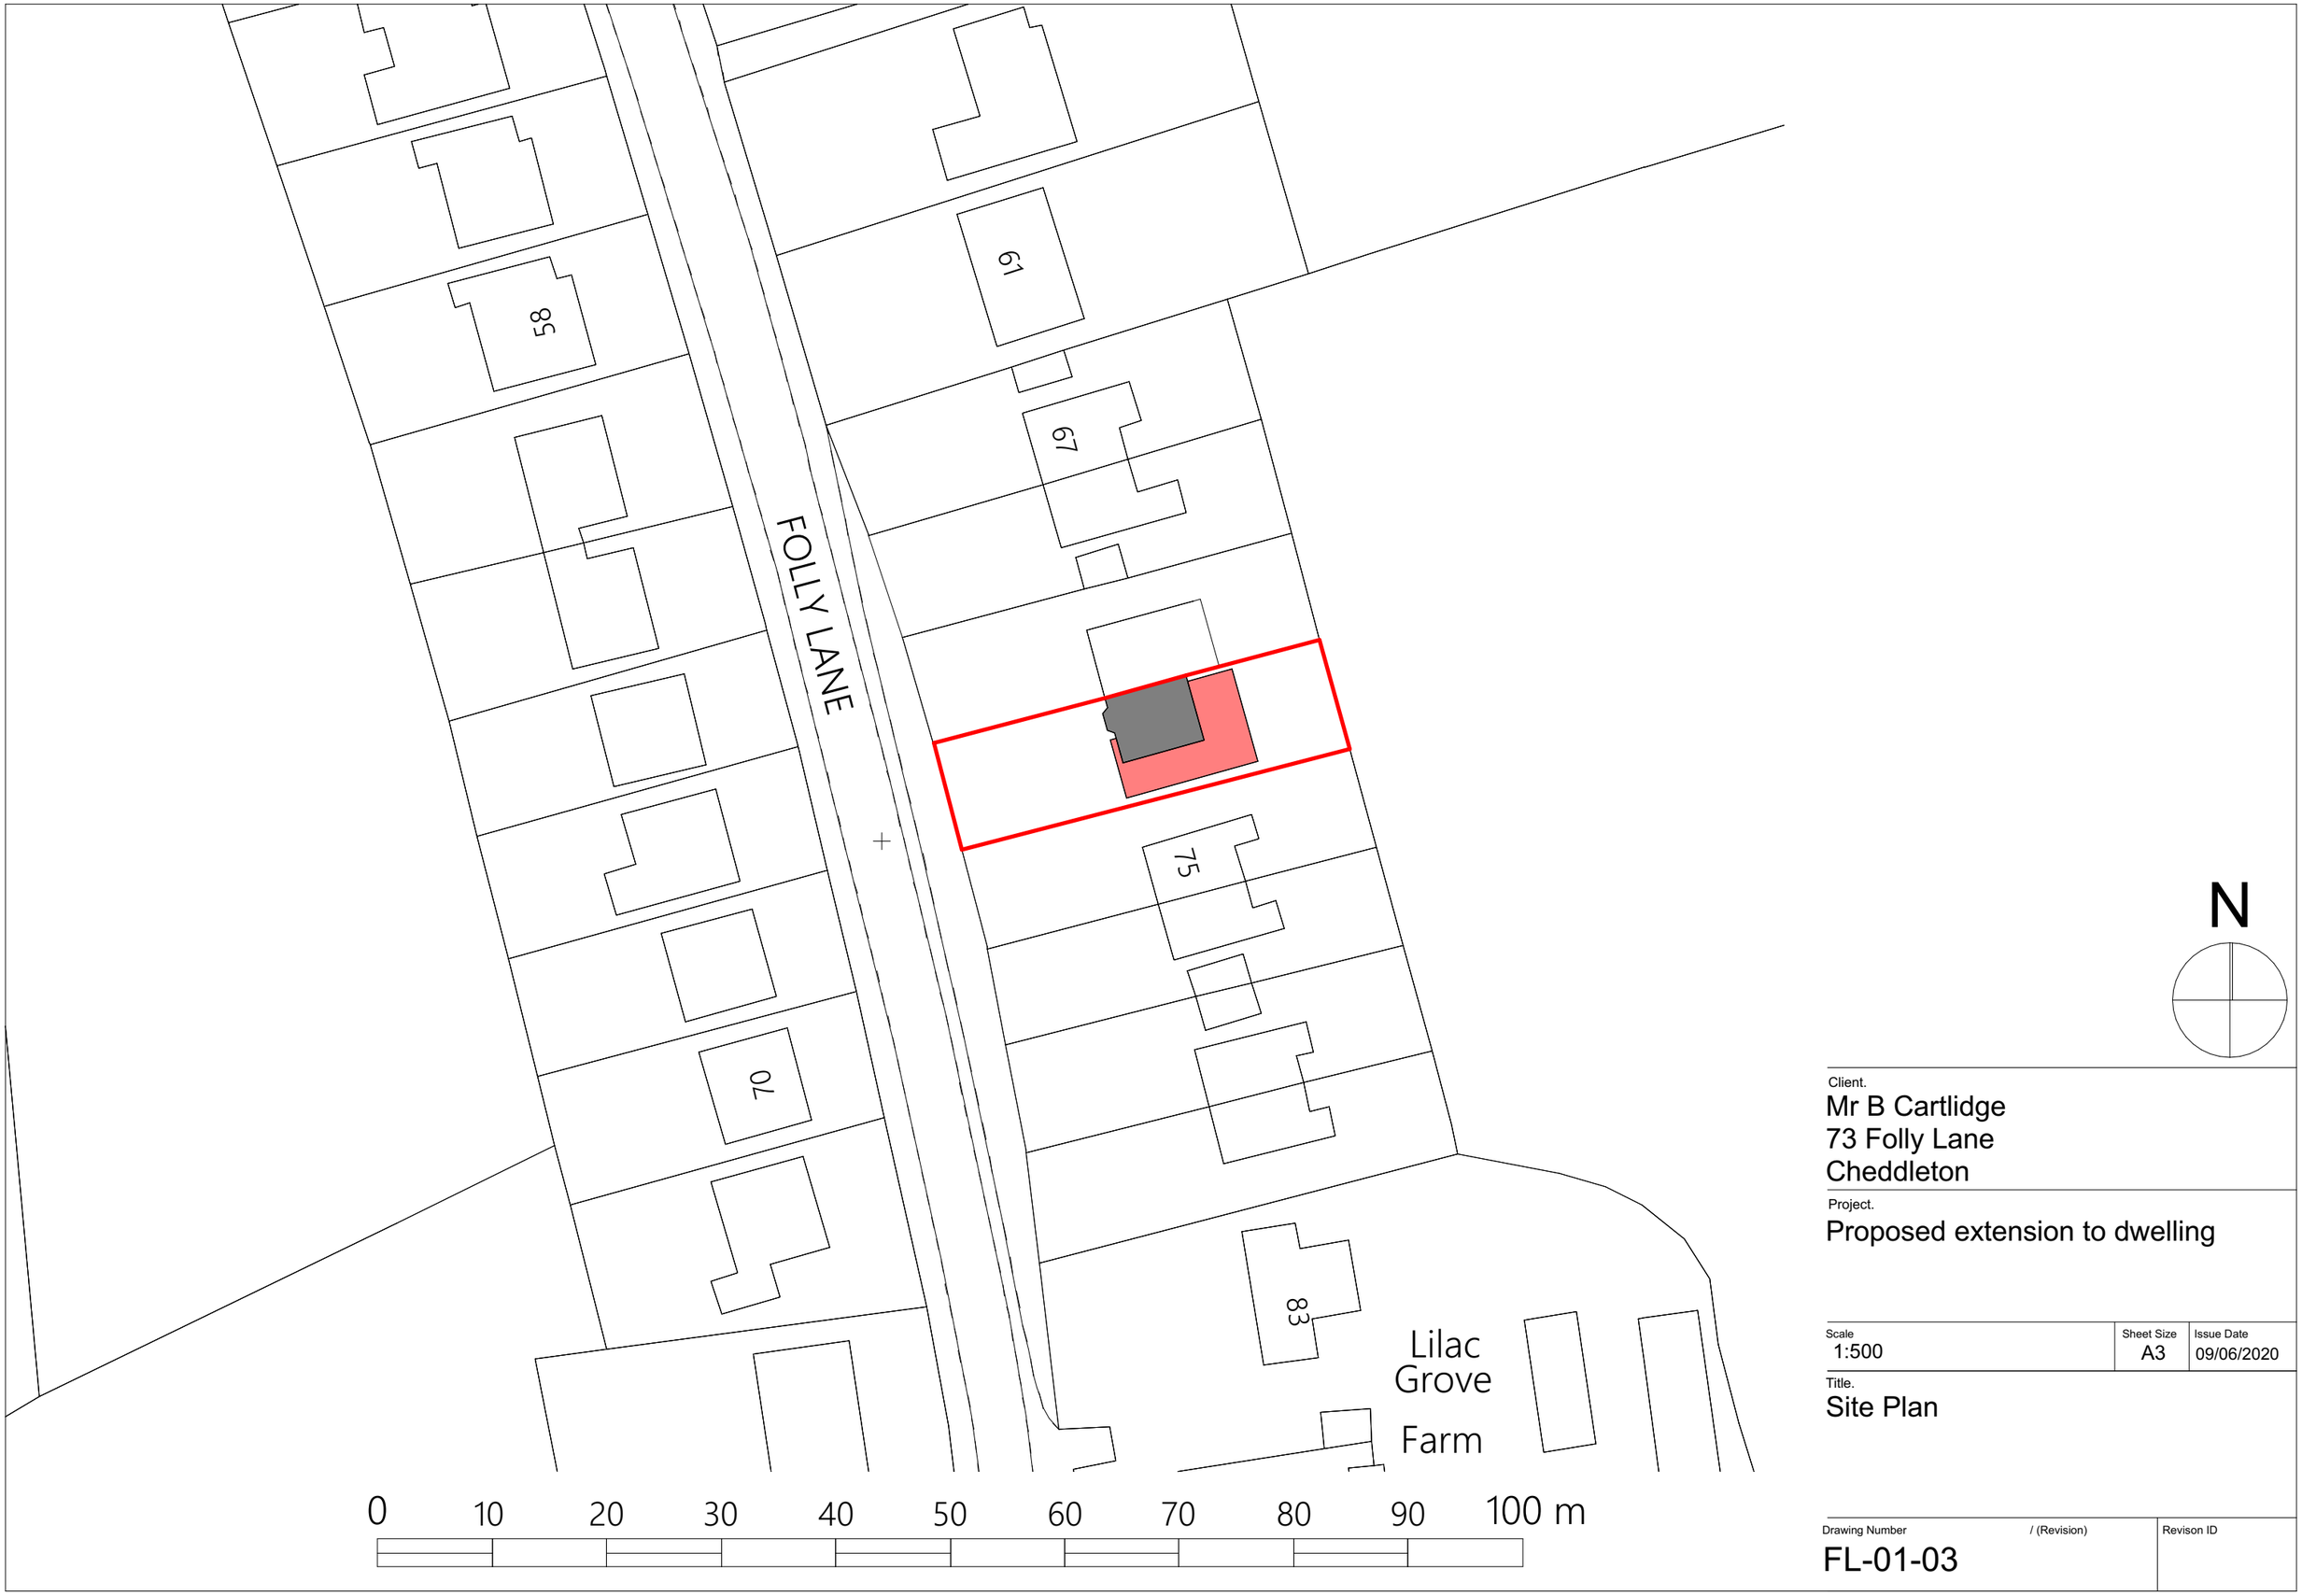

Client.
Mr B Cartlidge
73 Folly Lane
Cheddleton

Project.
Proposed extension to dwelling

Scale	Sheet Size	Issue Date
1:500	A3	09/06/2020

Title.
Site Plan

Drawing Number	/ (Revision)	Revison ID
FL-01-03		