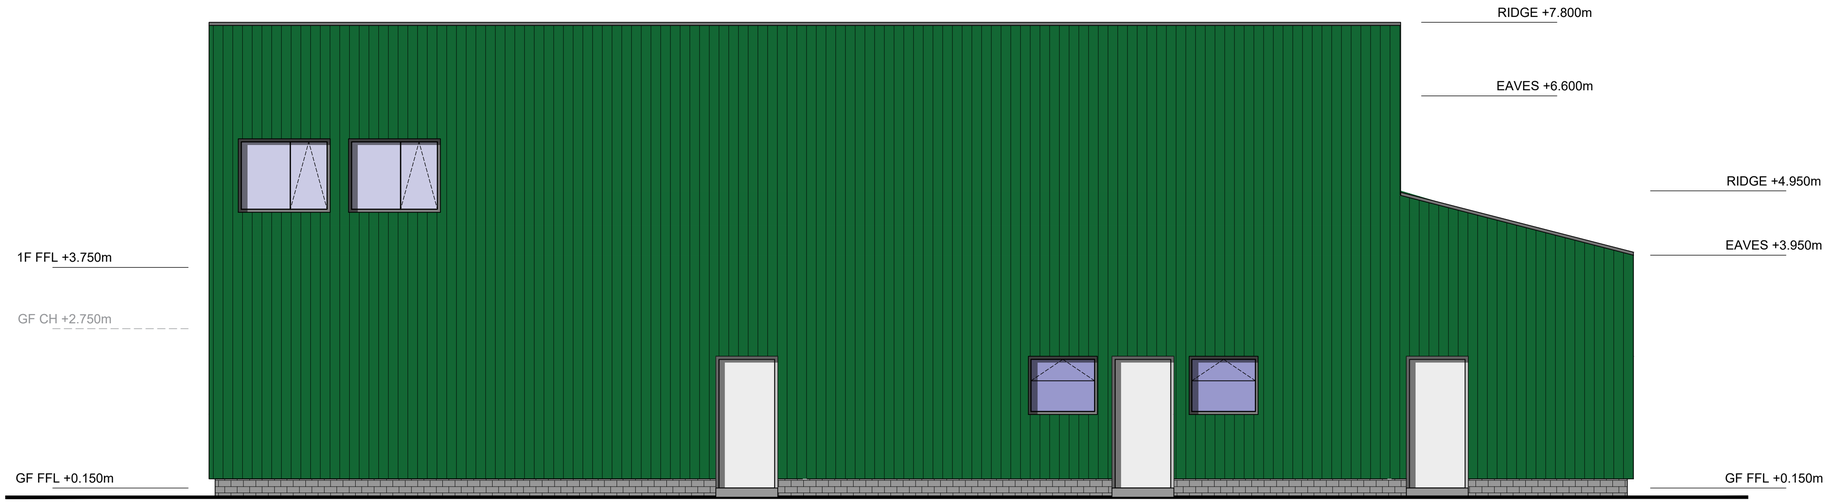

PROPOSED ELEVATION A
1:50

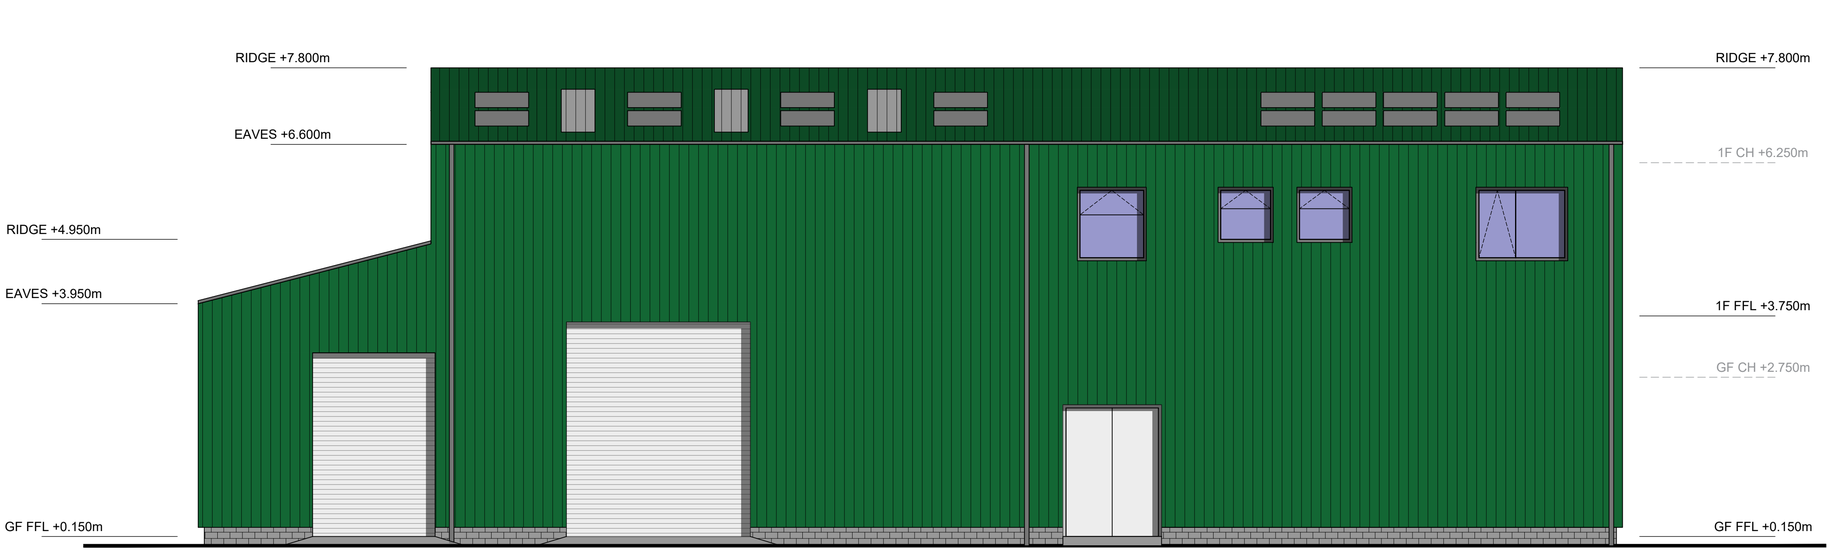

PROPOSED ELEVATION B
1:50

GENERAL NOTES:

Mark Yates Architects Ltd accepts no responsibility for any costs, losses or claims whatsoever arising from these drawings, specifications and related documents unless there is full compliance with the Client or any unauthorised user of the following:

1. All boundaries, dimensions and levels are to be checked on site before construction and any discrepancies reported to the Architect / Designer.
2. Partial Service: Any discrepancies with site or other information is to be advised to the Architect / Designer and direction and / or approval is to be sought before the implementation of the detail.
3. Block and site plans are reproduced under license from the Ordnance Survey.
4. For the purpose of coordination, all relevant parties must check this information prior to implementation and report any discrepancies to the Architect / Designer.

DRAWING NOTES:

P4	Amended following request from Planning	16.06.2020
P3	Issued for planning	13.05.2020
P2	Revised following client meeting	04.05.2020
P1	Issued for information	14.04.2020
STATUS	REVISION	DATE

CLIENT
CRODA EUROPE LTD

PROJECT
NEW OFFICE / WORKSHOP

DRAWING
PROPOSED ELEVATIONS A&B

SCALE	VARIES	PAPER SIZE	A1
DATE	14.04.2020	DRAWN BY	MY
DWG No.	AE-20-001	REVISION	P4
PROJECT No.	109-20		

DRAWING STATUS
PLANNING

Information contained on this drawing is the sole copyright of Mark Yates Architects Ltd. and is not to be reproduced without their permission.

MYA
Mark Yates Architects Ltd
www.myarchitects.uk
info@myarchitects.uk