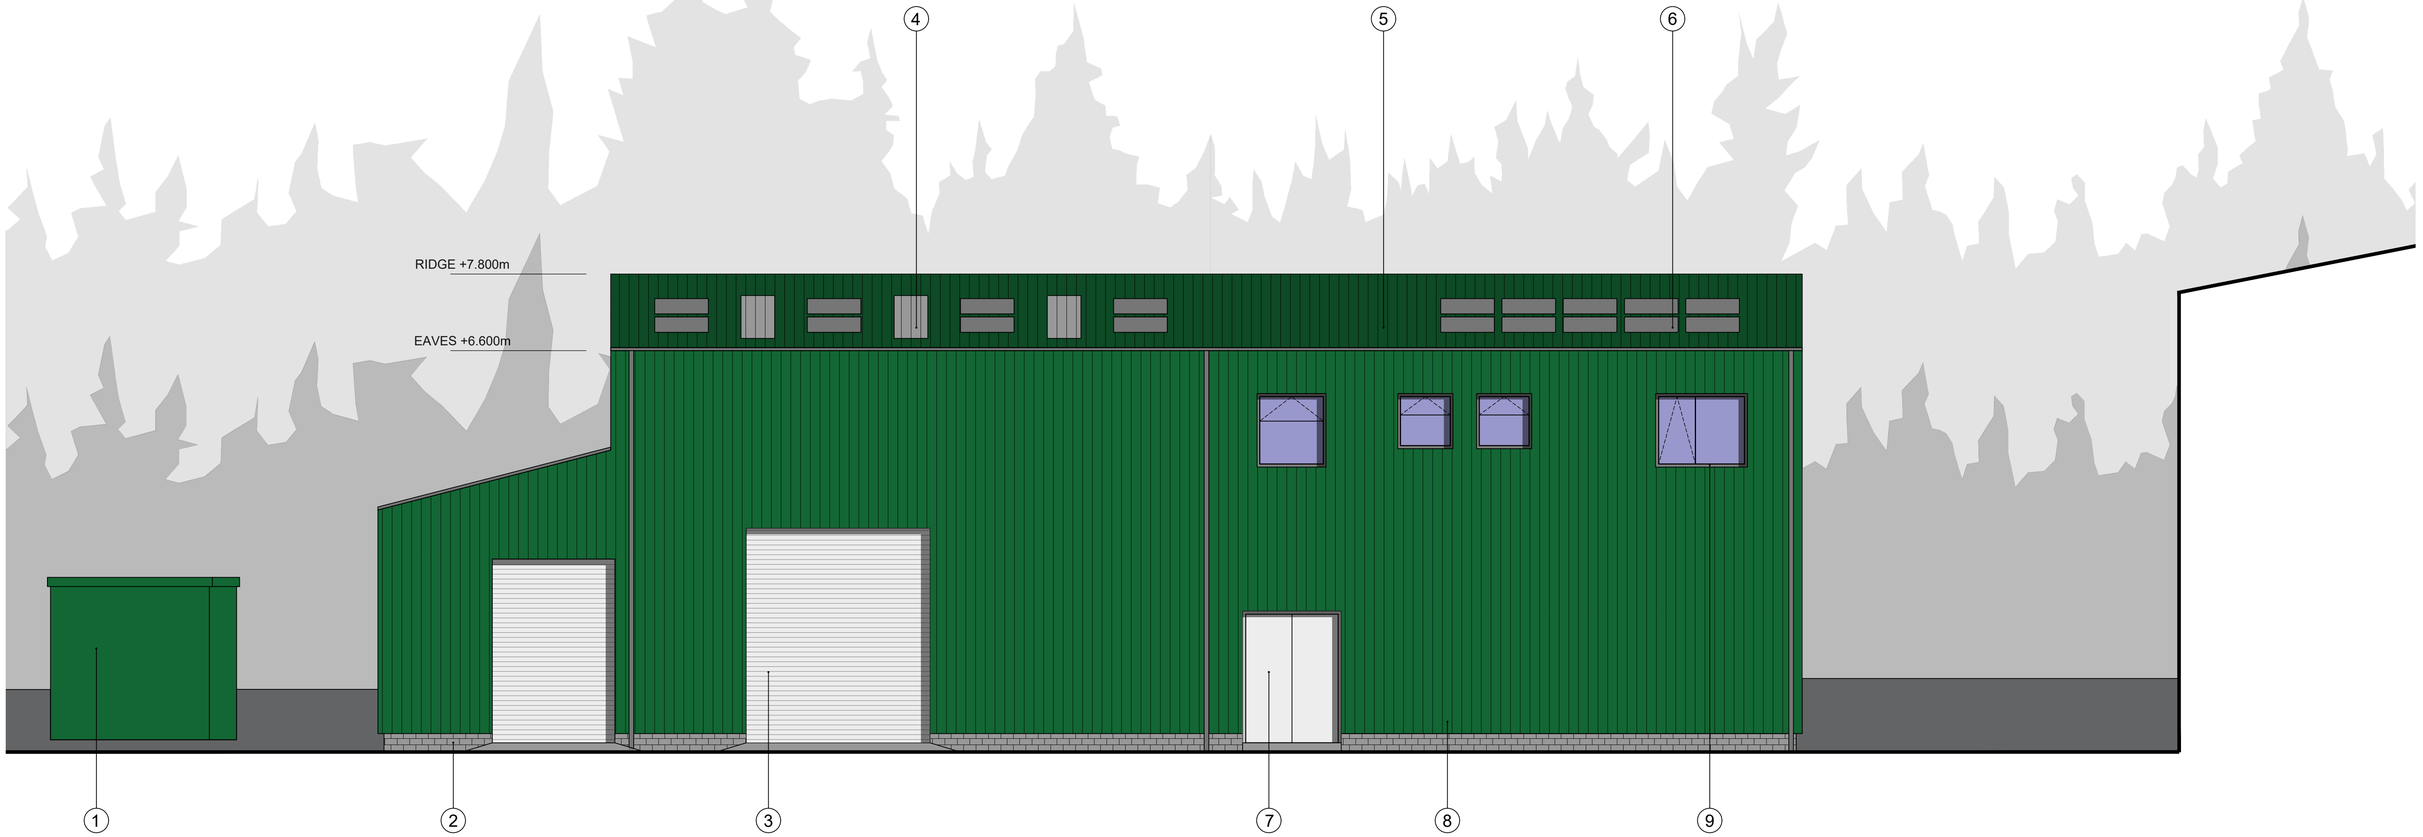


PROPOSED CONTEXTUAL ELEVATION B

1:50

1. Existing Sprinkler Fire Valve Housing
2. Facing brickwork to match other brickwork on site
3. External roller shutter door
4. Polycarbonate roof light
5. Kingspan insulated roof panel system finished in RAL 6003 Olive Green
6. Photovoltaic Panel
7. Steel external double door set
8. Kingspan insulated wall panel system finished in RAL 6003 Olive Green
9. Double glazed windows with grey frame

GENERAL NOTES:

Mark Yates Architects Ltd accepts no responsibility for any costs, losses or claims whatsoever arising from these drawings, specifications and related documents unless there is full compliance with the Client or any unauthorised user of the following:

1. All boundaries, dimensions and levels are to be checked on site before construction and any discrepancies reported to the Architect / Designer.
2. Partial Service: Any discrepancies with site or other information is to be advised to the Architect / Designer and direction and / or approval is to be sought before the implementation of the detail.
3. Block and site plans are reproduced under license from the Ordnance Survey.
4. For the purpose of coordination, all relevant parties must check this information prior to implementation and report any discrepancies to the Architect / Designer.

DRAWING NOTES:

STATUS	REVISION	DATE
P2	Amended following request from Planning	16.06.2020
P1	Issued for planning	13.05.2020

CLIENT: **CRODA EUROPE LTD**

PROJECT: **NEW OFFICE / WORKSHOP**

DRAWING: **PROPOSED SITE ELEVATION**

SCALE	PAPER SIZE
1:50	A1
DATE	DRAWN BY
13.05.2020	MY

DWG No.	REVISION	PROJECT No.
AE-20-003	P2	109-20

DRAWING STATUS: **PLANNING**

Information contained on this drawing is the sole copyright of Mark Yates Architects Ltd. and is not to be reproduced without their permission.

MYA
Mark Yates Architects Ltd
www.myarchitects.uk
info@myarchitects.uk