Site Block Plan
1:200

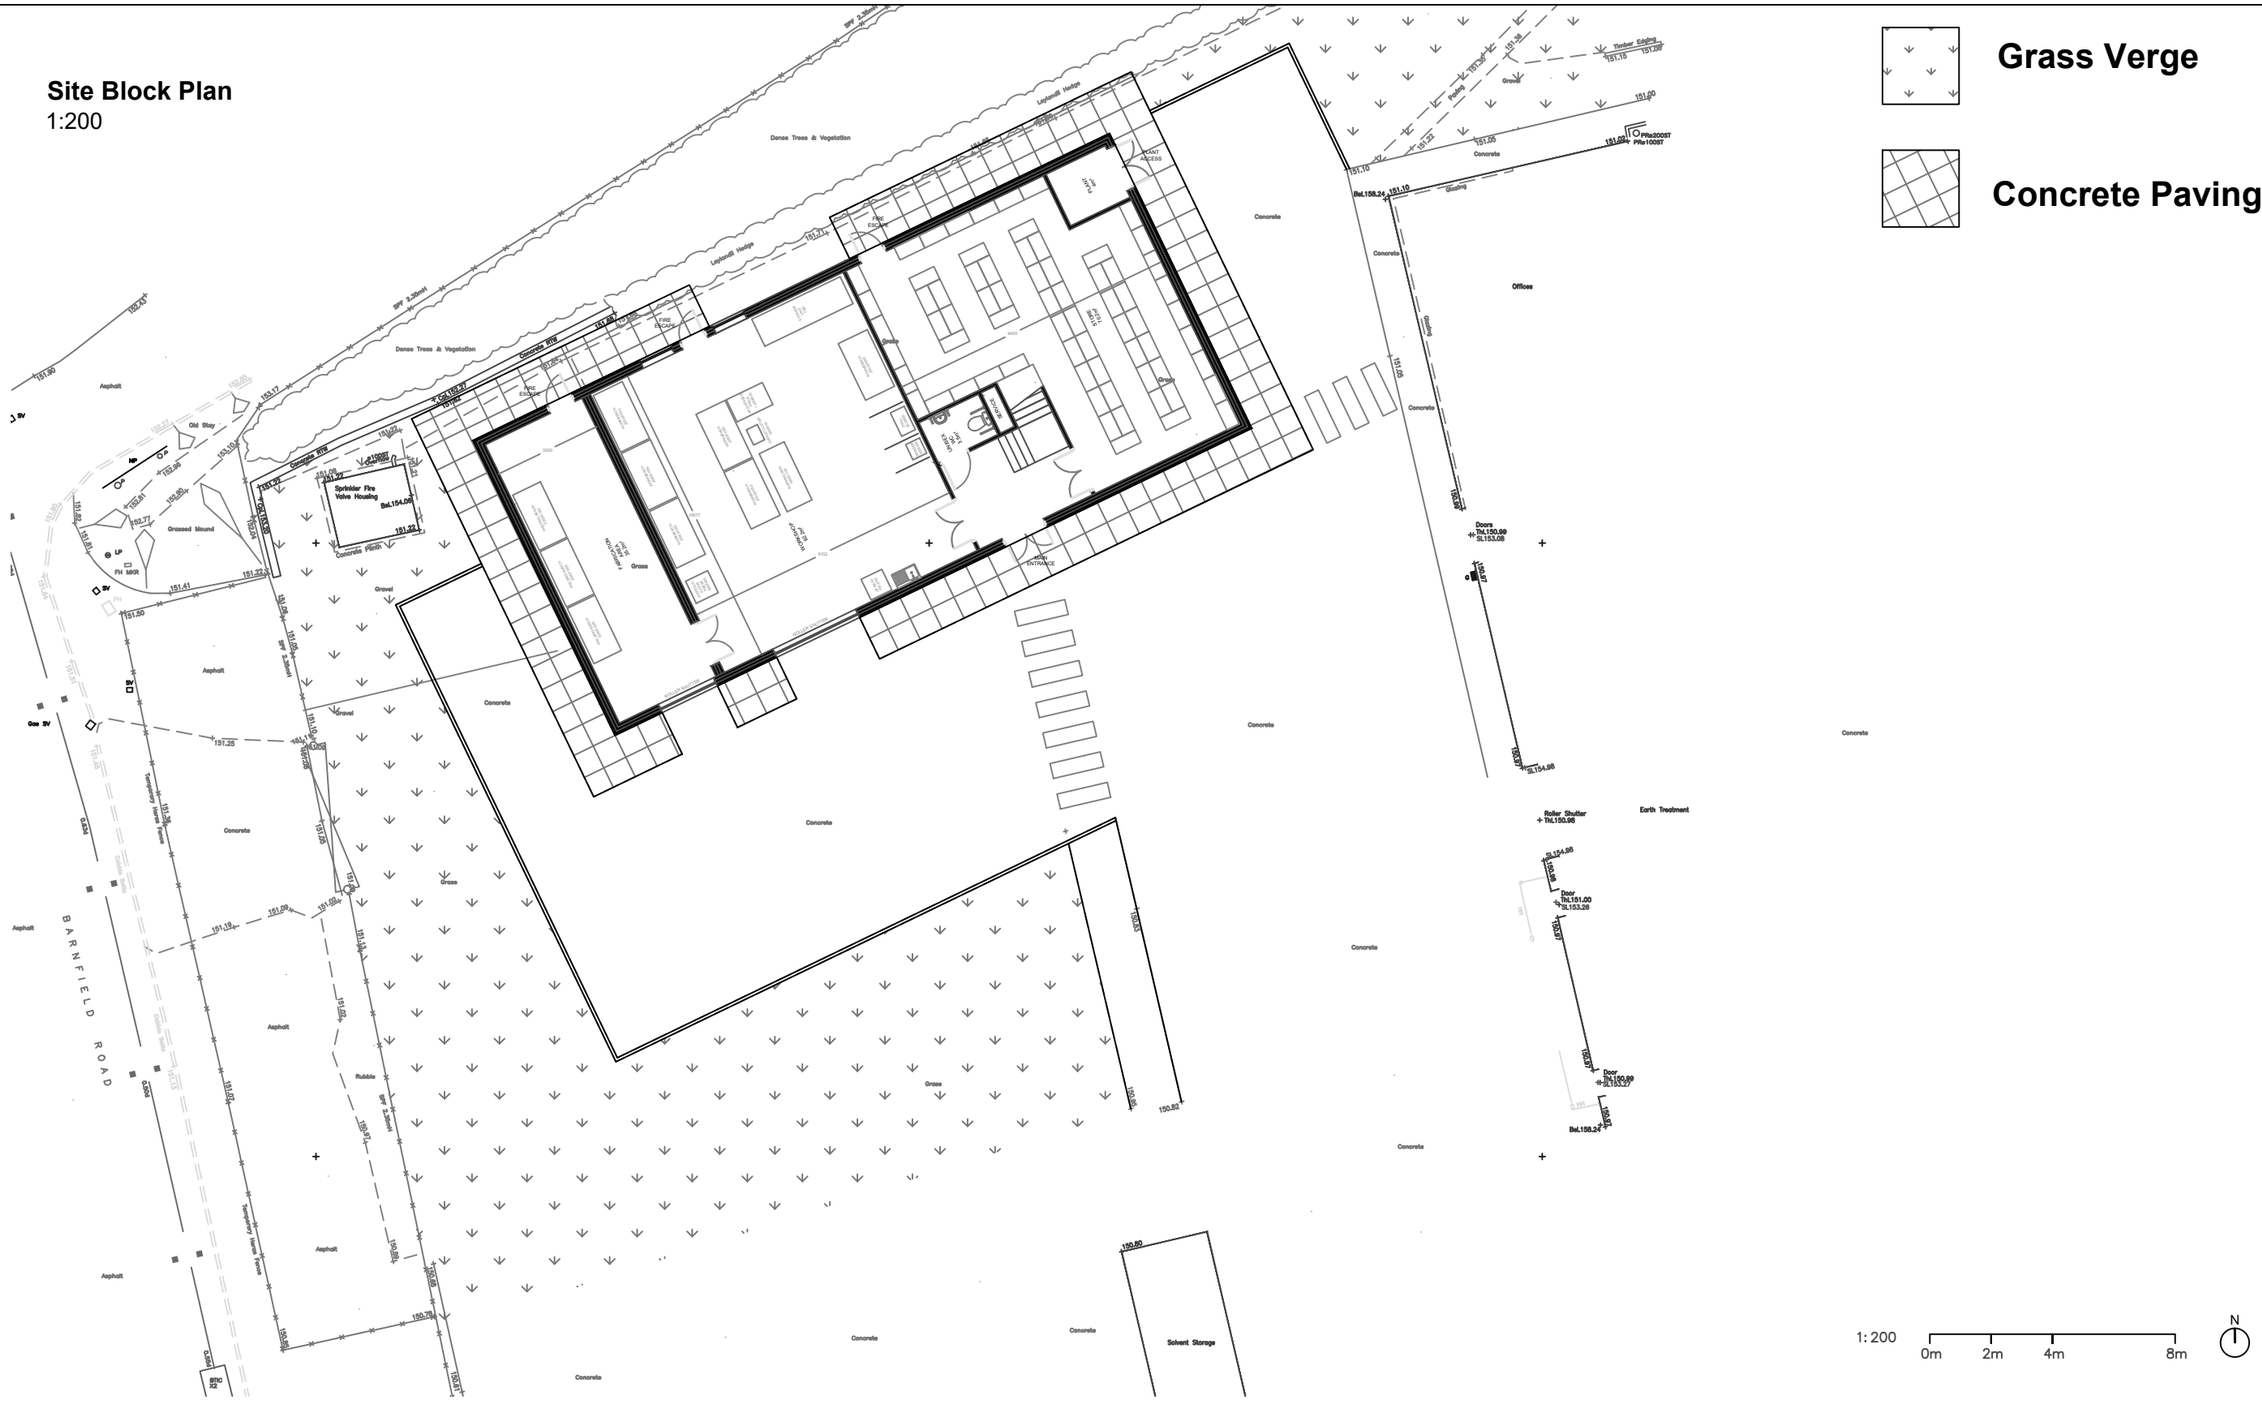

GENERAL NOTES:

Mark Yates Architects Ltd accepts no responsibility for any costs, losses or claims whatsoever arising from these drawings, specifications and related documents unless there is full compliance with the Client or any unauthorised user of the following:

1. All boundaries, dimensions and levels are to be checked on site before construction and any discrepancies reported to the Architect / Designer.
2. Partial Service: Any discrepancies with site or other information is to be advised to the Architect / Designer and direction and / or approval is to be sought before the implementation of the detail.
3. Block and site plans are reproduced under license from the Ordnance Survey.
4. For the purpose of coordination, all relevant parties must check this information prior to implementation and report any discrepancies to the Architect / Designer.

DRAWING NOTES:

STATUS	REVISION	DATE
P2	Amended following request from Planning	11.06.2020
P1	Issued for Planning	13.05.2020

CLIENT
CRODA EUROPE LTD

PROJECT
NEW OFFICE / WORKSHOP

DRAWING
SITE BLOCK PLAN

SCALE	PAPER SIZE
1:200	A3
DATE	DRAWN BY
02.04.2020	MY

DWG No.	REVISION	PROJECT No.
AL-10-001	P2	109-20

DRAWING STATUS
PLANNING

Information contained on this drawing is the sole copyright of Mark Yates Architects Ltd. and is not to be reproduced without their permission.

MYA
Mark Yates Architects Ltd
www.myarchitects.uk
info@myarchitects.uk