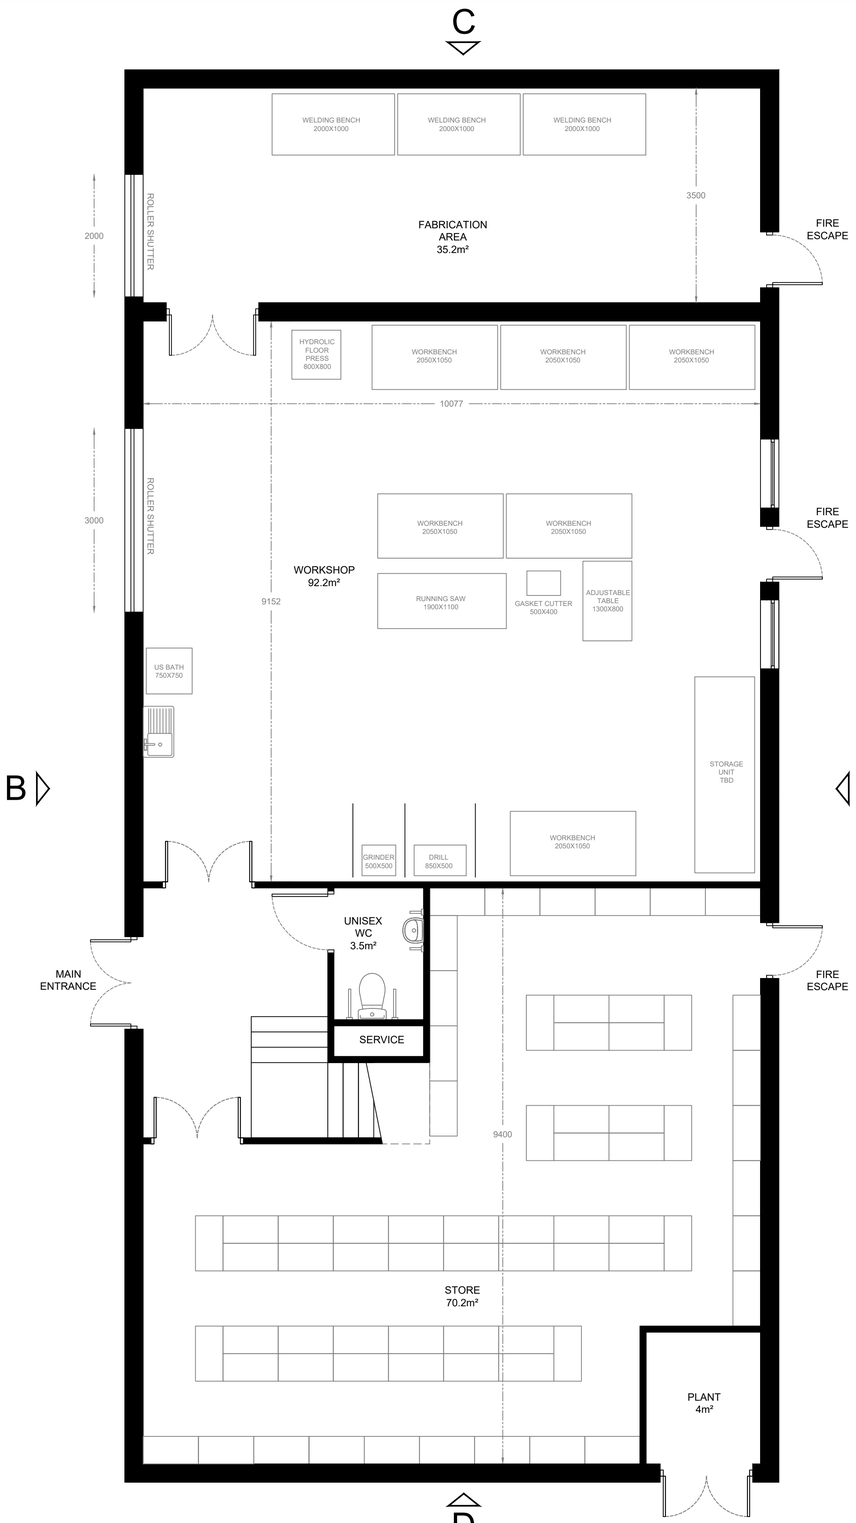

PROPOSED GROUND FLOOR
1:50

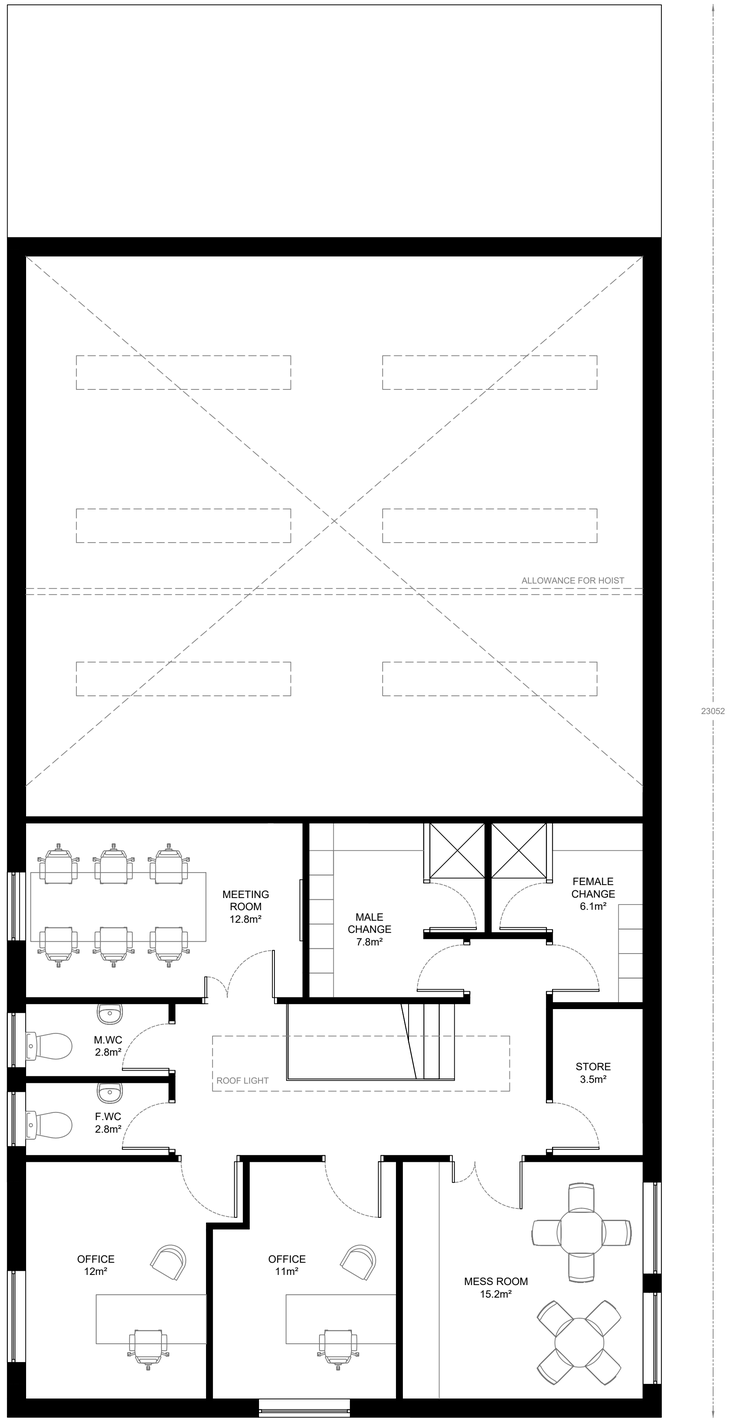

PROPOSED FIRST FLOOR
1:50

1:50 0m 1m 2m 4m

GENERAL NOTES:

Mark Yates Architects Ltd accepts no responsibility for any costs, losses or claims whatsoever arising from these drawings, specifications and related documents unless there is full compliance with the Client or any unauthorised user of the following:

1. All boundaries, dimensions and levels are to be checked on site before construction and any discrepancies reported to the Architect / Designer.
2. Partial Service: Any discrepancies with site or other information is to be advised to the Architect / Designer and direction and / or approval is to be sought before the implementation of the detail.
3. Block and site plans are reproduced under license from the Ordnance Survey.
4. For the purpose of coordination, all relevant parties must check this information prior to implementation and report any discrepancies to the Architect / Designer.

DRAWING NOTES:

STATUS	REVISION	DATE
P3	Issued for planning	13.05.2020
P2	Revised following client meeting	04.05.2020
P1	Issued for information	09.04.2020

CLIENT: **CRODA EUROPE LTD**

PROJECT: **NEW OFFICE / WORKSHOP**

DRAWING: **PROPOSED GA PLANS**

SCALE	PAPER SIZE
VARIES	A1
DATE	DRAWN BY
02.04.2020	MY

DWG No.	REVISION	PROJECT No.
AL-20-001	P3	109-20

DRAWING STATUS: **PLANNING**

Information contained on this drawing is the sole copyright of Mark Yates Architects Ltd. and is not to be reproduced without their permission.

MYA
Mark Yates Architects Ltd
www.myarchitects.uk
info@myarchitects.uk