Roof – Firestone Rubber with Sedum Matt or similar laid over
Walls – Log Cabin T & G profile over 75 x 50 frame section
Floor-18mm treated T & G floorboard laid on treated bearers
Windows – 1200mm x 1000mm c/w one opening light
Doors- 900mm x 1908mm wooden door 2xg configuration
All structure to be supplied pressure treated with light oak stain finish to outer

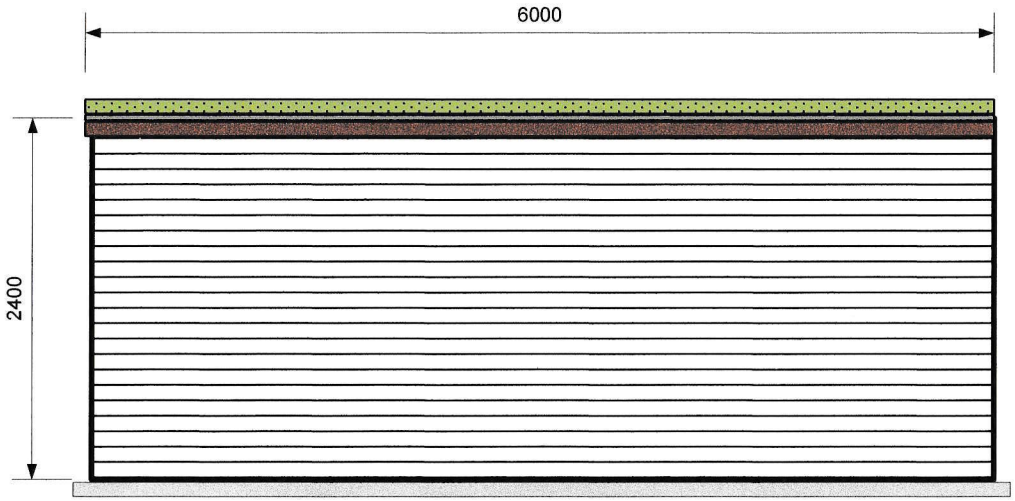

NORTH ELEVATION

Visual representation of external finish of main structure (not exact design)



PLANNING REFERENCE
PP-08762876 SMD/2020/0272

HOBBY ROOM/ TOOL STORE

SIZE	FSCM NO	DWG NO	REV
		RS/2020/04/06	1
SCALE 1:50		SHEET 5 OF 7	