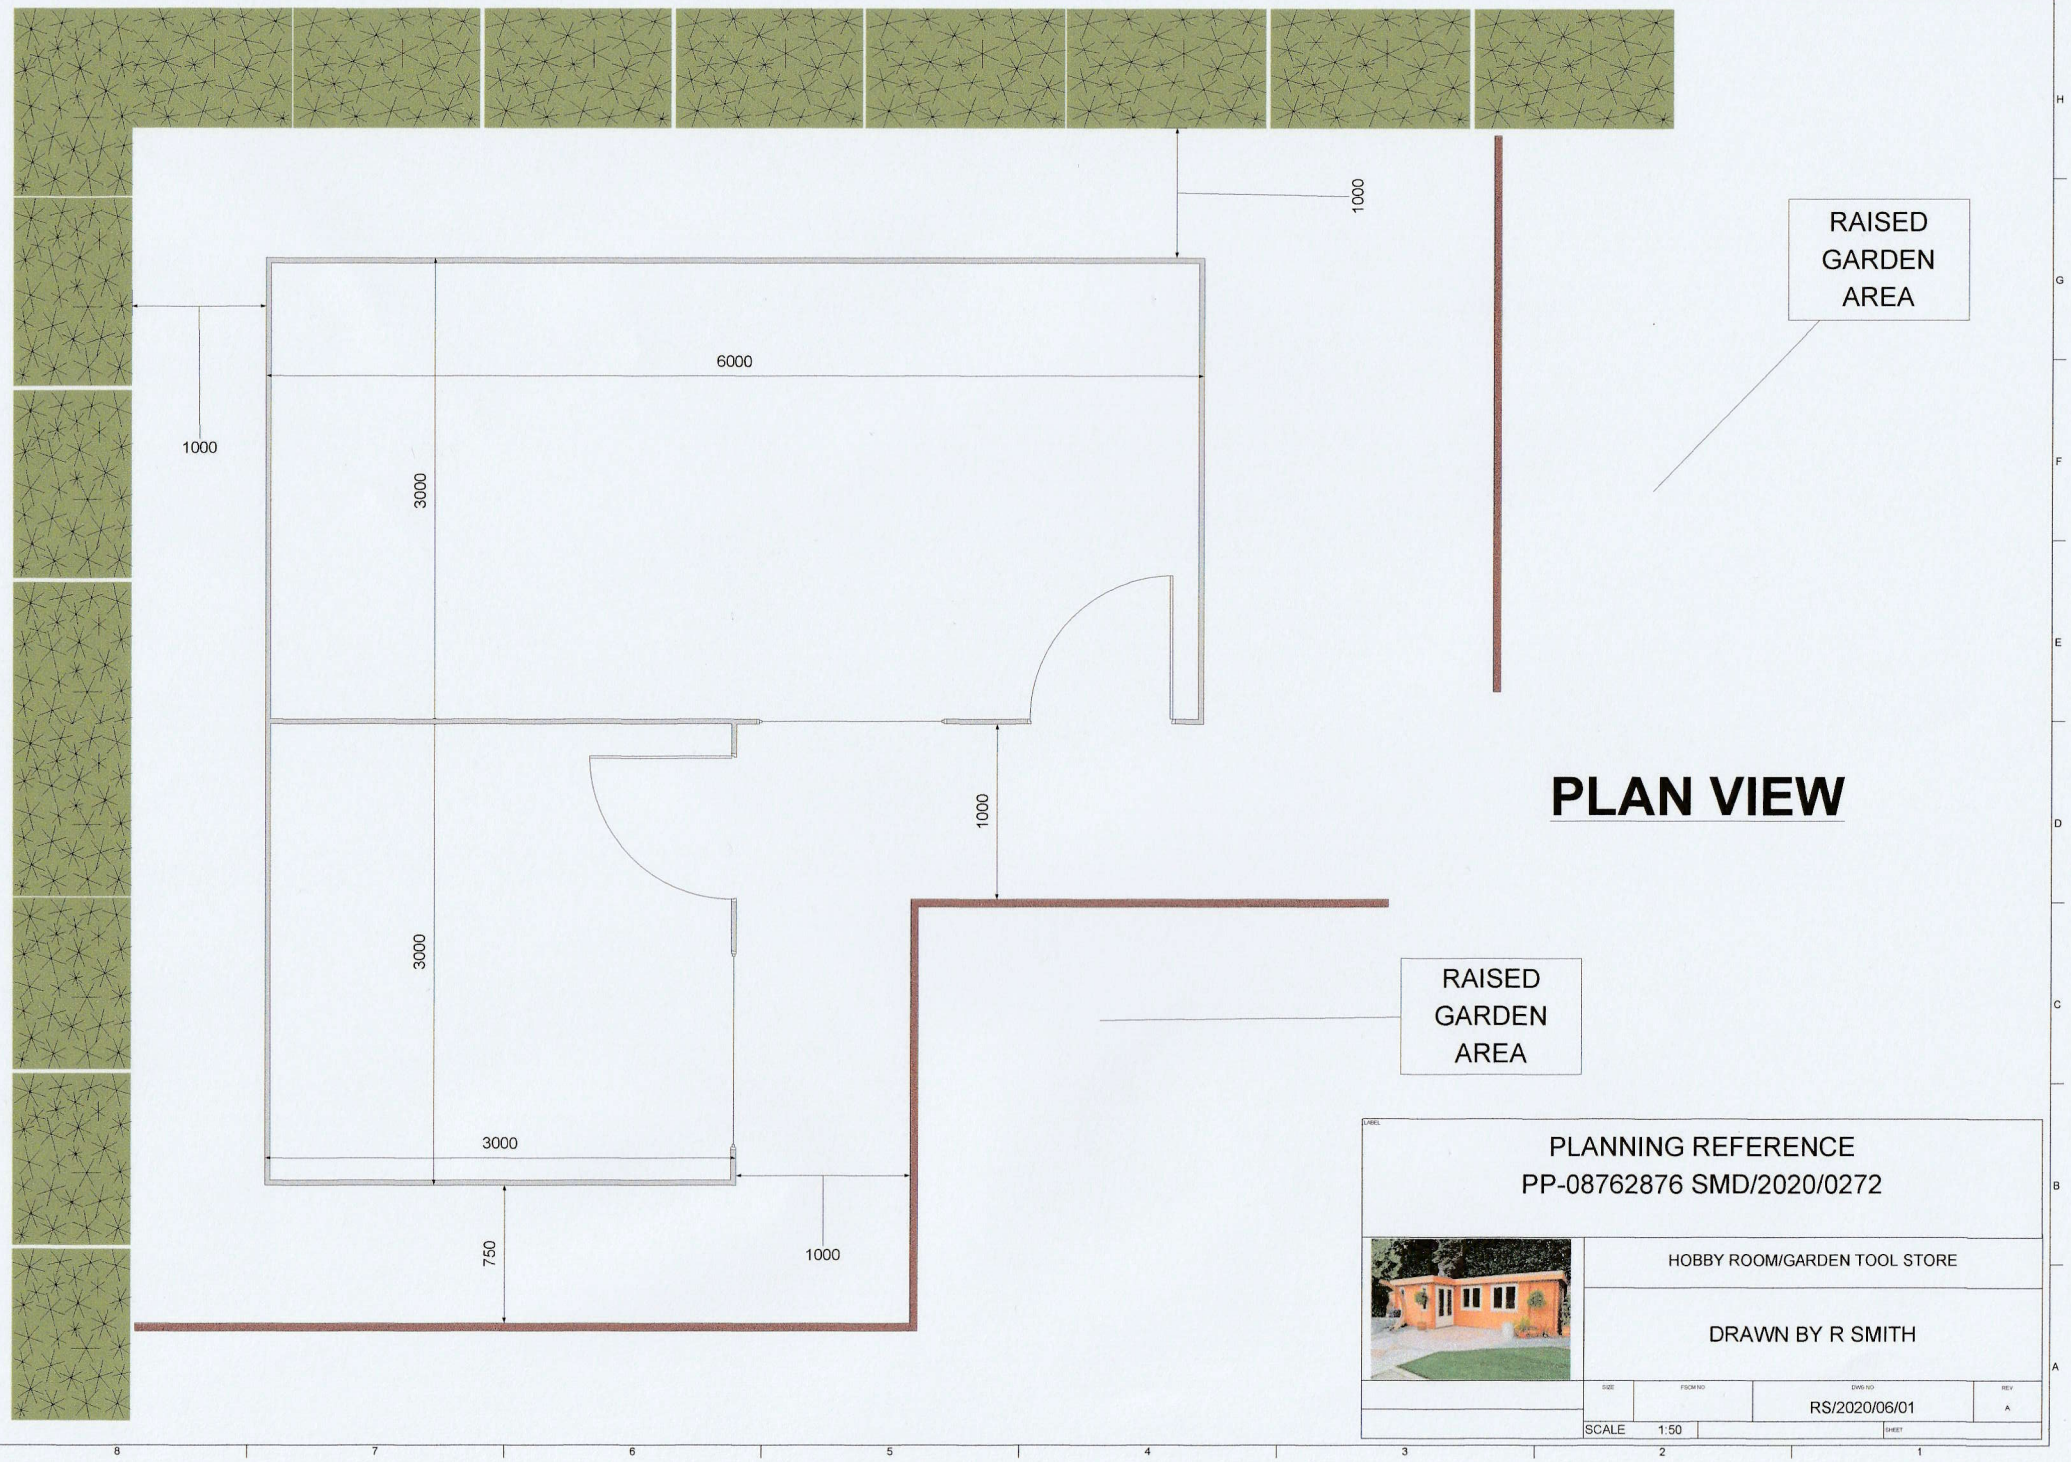


PLAN VIEW

PLANNING REFERENCE
PP-08762876 SMD/2020/0272

HOBBY ROOM/GARDEN TOOL STORE

DRAWN BY R SMITH

SIZE	FSCM NO	DWG NO	REV
		RS/2020/06/01	A

SCALE 1:50 SHEET