

Rear Elevation

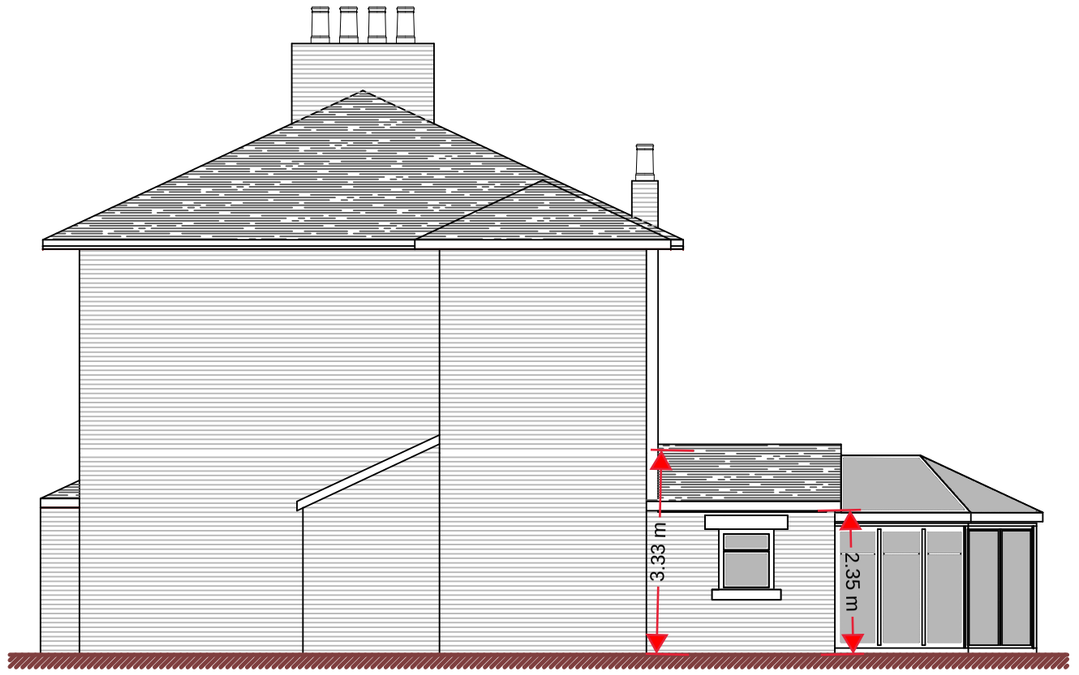

Side Elevation

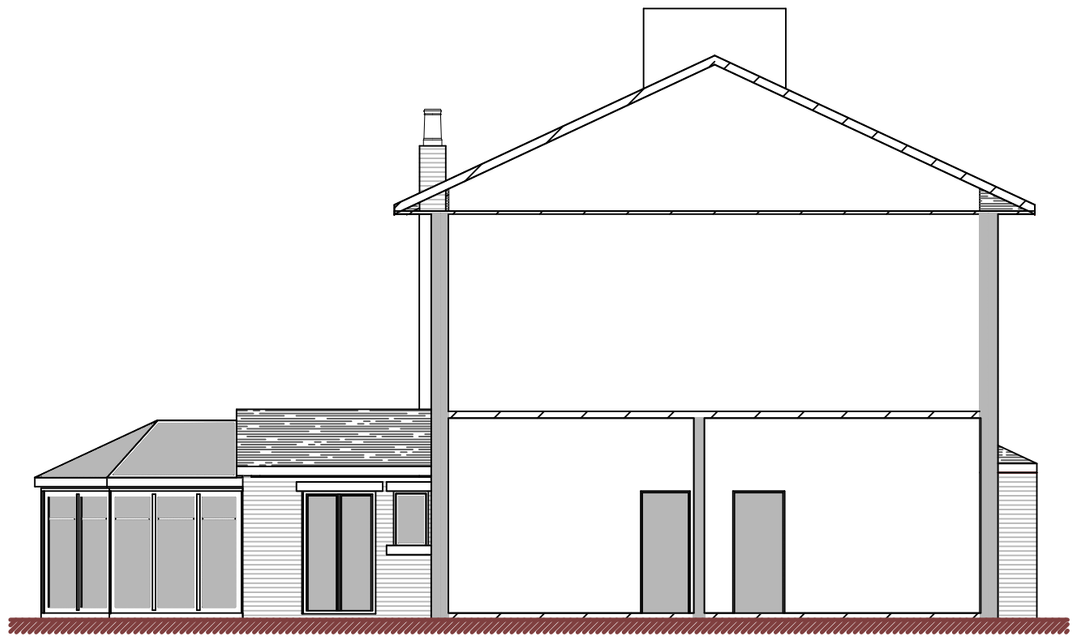

Side Elevation

Scale (Metres)

0 1 2 3 4 5

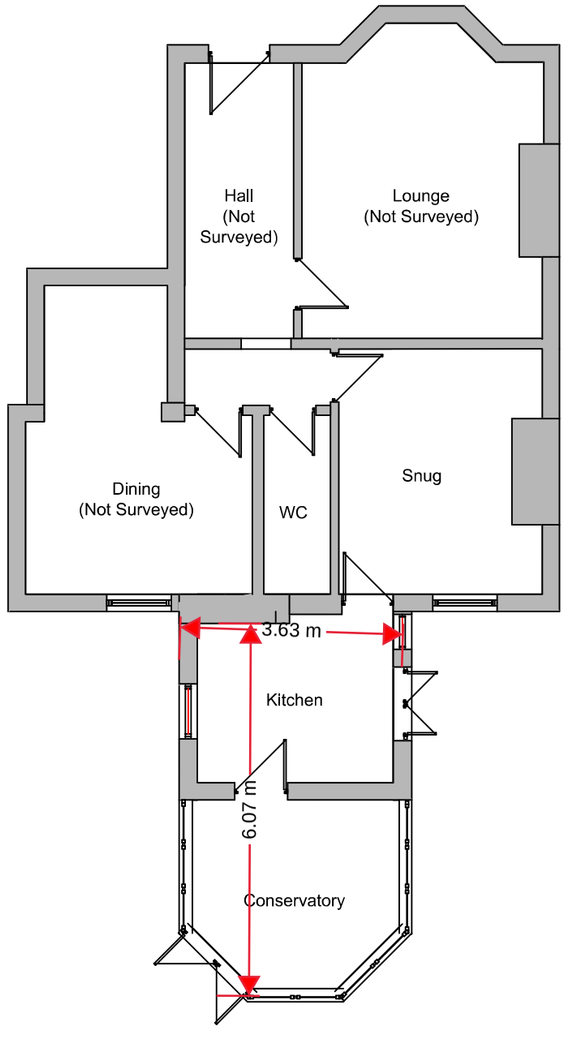

Ground Floor Plan

Initial draft scheme for comments

DBD Architectural Consultancy Ltd ©2020

1. Copyright is vested with DBD Architectural Consultancy Ltd.

2. All dimensions to be checked on site before proceeding.

3. Contractor to check/adjust dimensions of new work to suit existing conditions.
Do not assume existing structure or details are plumb, square or level.

4. Contractor must notify the architect of any discrepancies before proceeding.

5. All drawings to be read in conjunction with all other consultants drawings and specs.

Rev	Date	Description
A	22.06.20	Names amended

DBD Architectural Consultancy

DBD Architectural Consultancy Ltd
50 Broad Street, Leek,
Staffordshire, ST13 5NS
01538 383118
mail@dbdconsultants.co.uk
www.dbdconsultants.co.uk

Client
Mr & Mrs Plant
20 Weston Street
Leek
ST13 6EP

Project
Rear Single Storey Extension to Replace Existing Structures

Title
Plans as Existing

Stage: Planning		
Size: A2	Date: 30.03.20	Job No: 2021
Scale: 1:100		

Drawing Number: PL 02A