Location Map.

1 : 1250

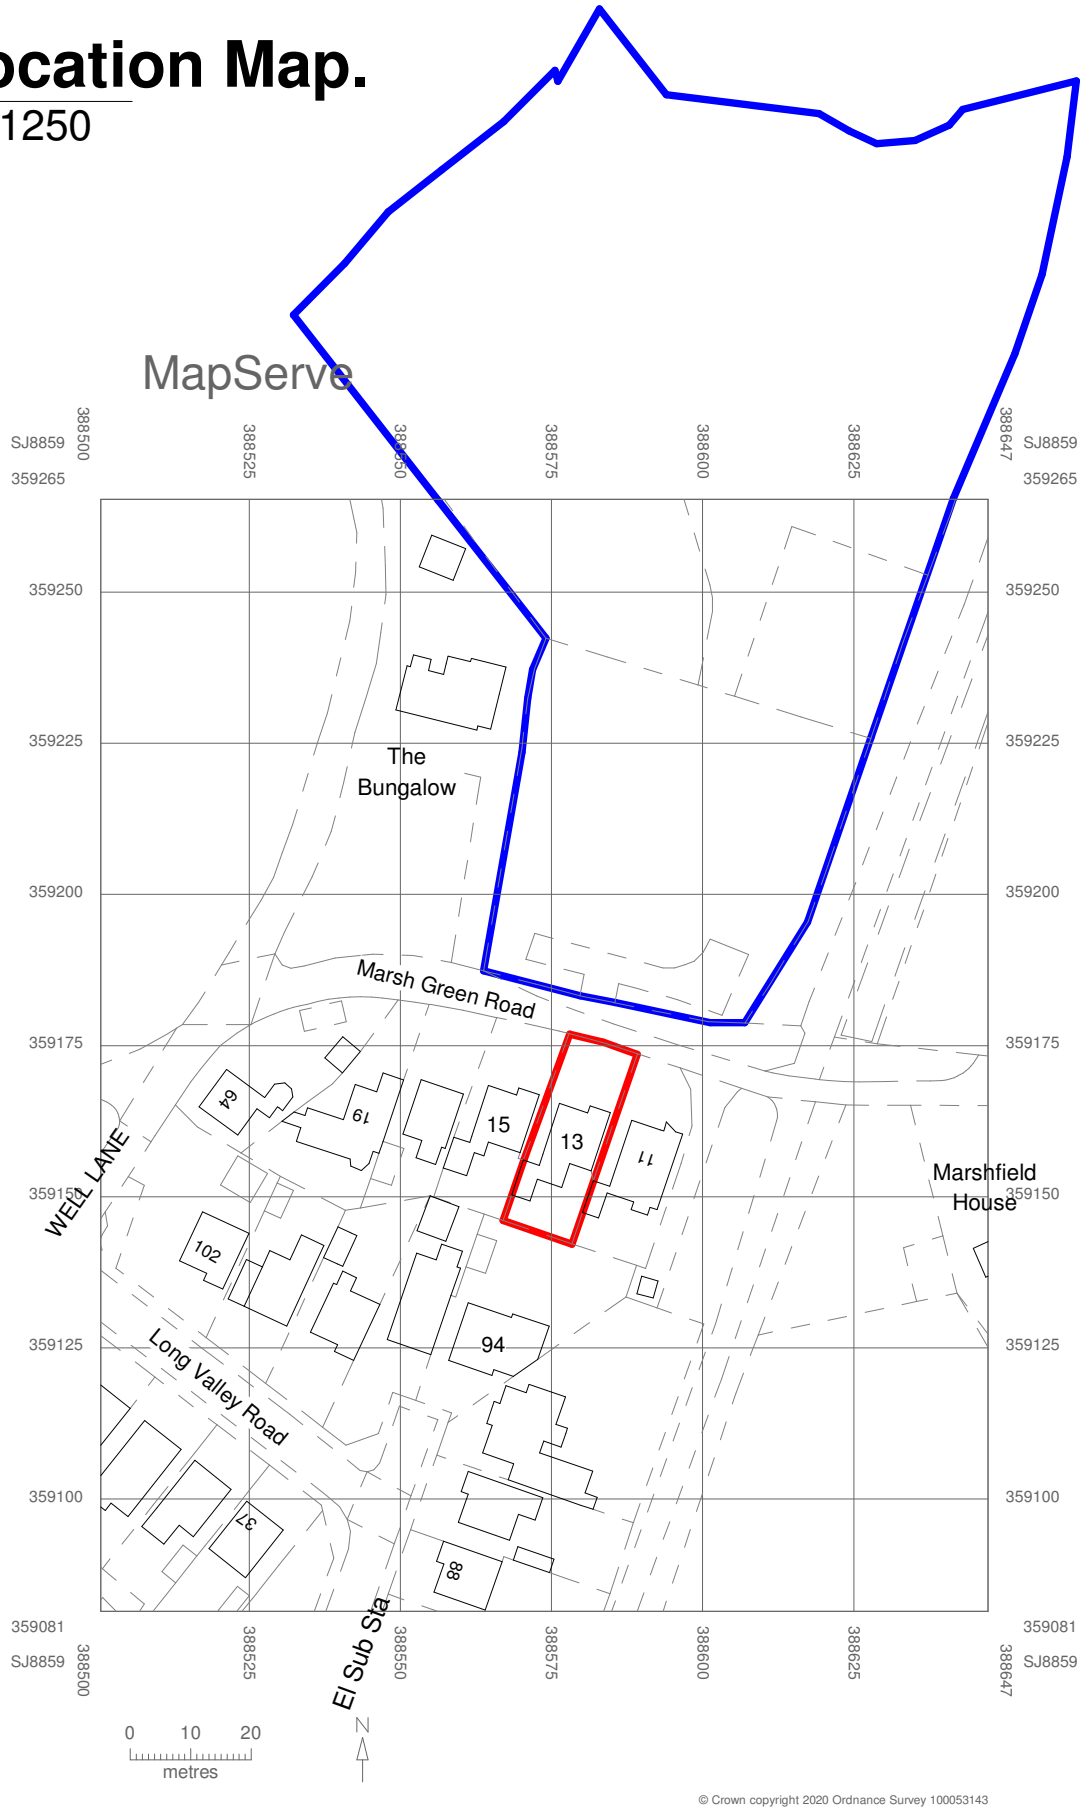

© Crown copyright 2020 Ordnance Survey 100053143

		PROJECT Demolition of Garage and Conservatory and Erection a New Garage and Single Storey Rear Extension	CLIENT Surtees, 13, Marsh Green Road, Biddulph, Staffordshire, ST8 6QP			
Code	Status		Date 06/06/20	Project Number MJC-SUR-20	Scale (@ A4) 1 : 1250	REV
SUITABILITY DESCRIPTION	PURPOSE OF ISSUE	SHEET Location Map	Drawn by Author	DRAWING NUMBER 02		
			Checked by Checker			

14/06/2020 19:23:17