ROB*ert* L FORD

private architectural practitioner and rural development consultant

PARKSIDE PARK ROAD LEEK STAFFORDSHIRE ST13 8JT

roblford@btopenworld.com / 01538 398290 / 07969 68 68 86

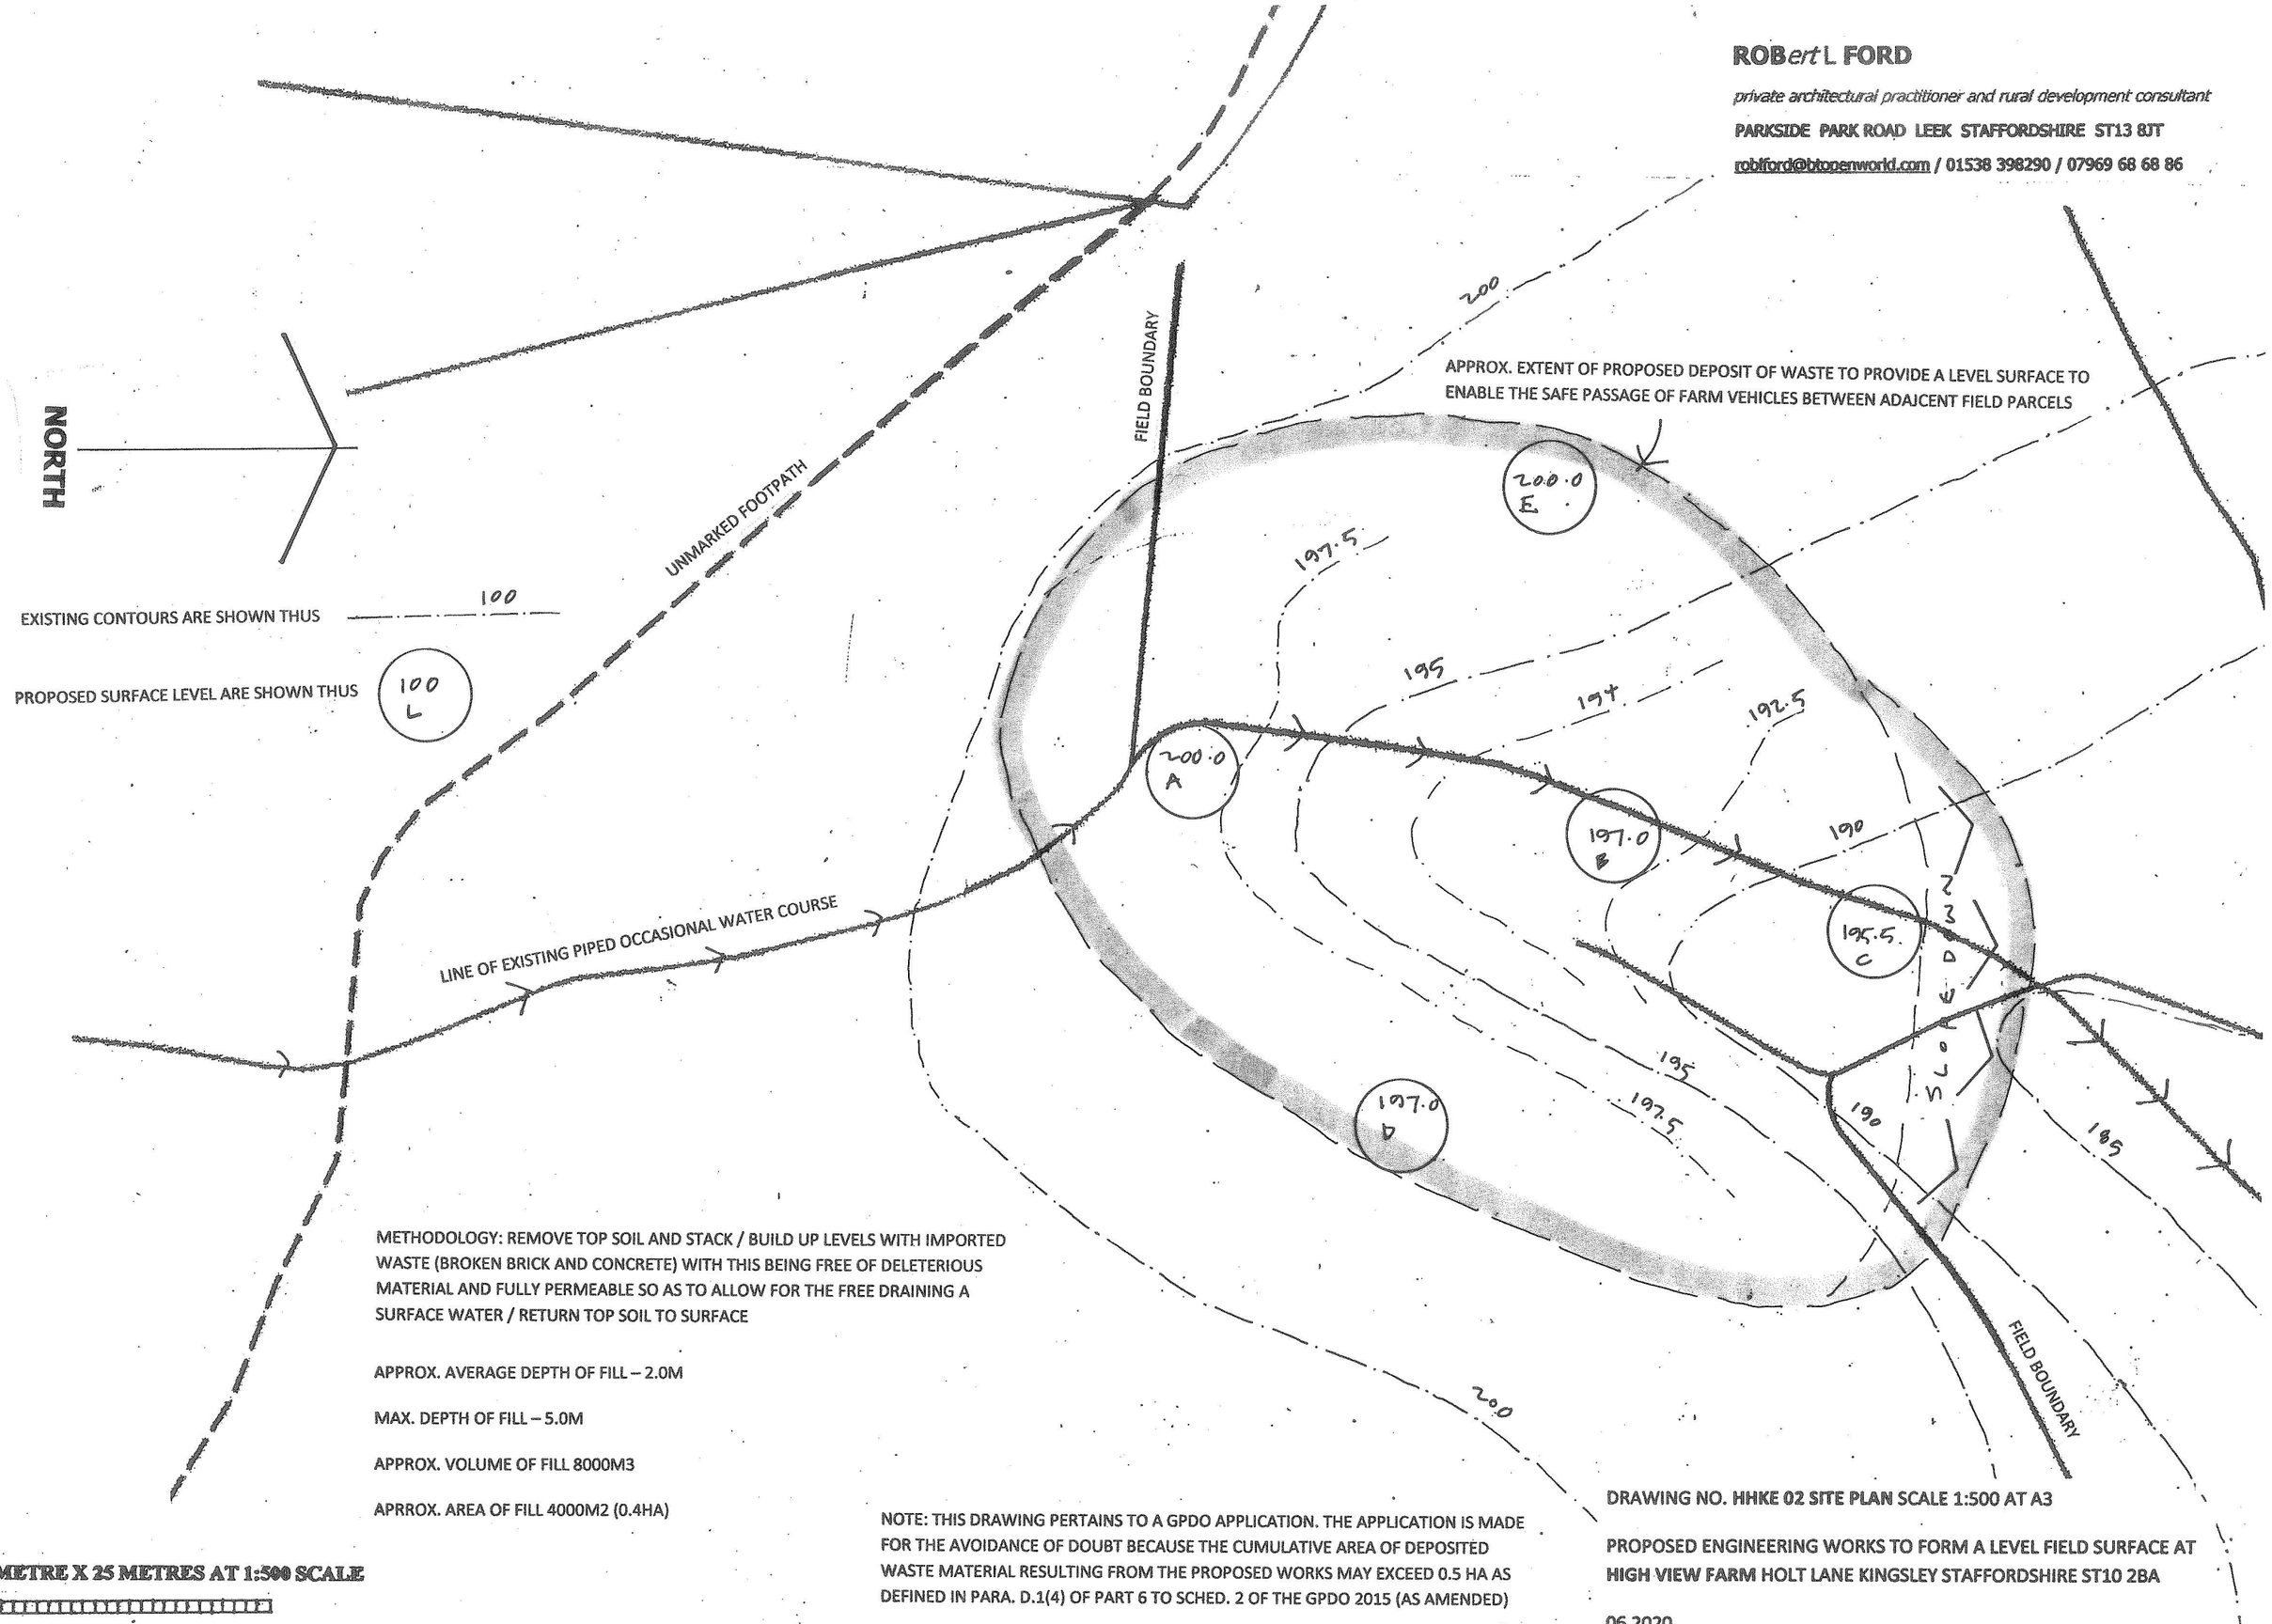

METHODOLOGY: REMOVE TOP SOIL AND STACK / BUILD UP LEVELS WITH IMPORTED WASTE (BROKEN BRICK AND CONCRETE) WITH THIS BEING FREE OF DELETERIOUS MATERIAL AND FULLY PERMEABLE SO AS TO ALLOW FOR THE FREE DRAINING A SURFACE WATER / RETURN TOP SOIL TO SURFACE

APPROX. AVERAGE DEPTH OF FILL – 2.0M

MAX. DEPTH OF FILL – 5.0M

APPROX. VOLUME OF FILL 8000M3

APRROX. AREA OF FILL 4000M2 (0.4HA)

1 METRE X 25 METRES AT 1:500 SCALE

NOTE: THIS DRAWING PERTAINS TO A GPDO APPLICATION. THE APPLICATION IS MADE FOR THE AVOIDANCE OF DOUBT BECAUSE THE CUMULATIVE AREA OF DEPOSITED WASTE MATERIAL RESULTING FROM THE PROPOSED WORKS MAY EXCEED 0.5 HA AS DEFINED IN PARA. D.1(4) OF PART 6 TO SCHED. 2 OF THE GPDO 2015 (AS AMENDED)

DRAWING NO. HHKE 02 SITE PLAN SCALE 1:500 AT A3

PROPOSED ENGINEERING WORKS TO FORM A LEVEL FIELD SURFACE AT HIGH VIEW FARM HOLT LANE KINGSLEY STAFFORDSHIRE ST10 2BA

06 2020