This drawing is copyright and should not be reproduced without permission.
The contractor is responsible for checking dimensions and levels and drainage inverts prior to commencing works - any discrepancy to be verified before proceeding..figured dimensions only to be worked to;

All work to be carried out in accordance with the current Building Regulations, British Standards/Codes of practice and statutory authority bye -laws and recommendations.

Revision	Comments	Date

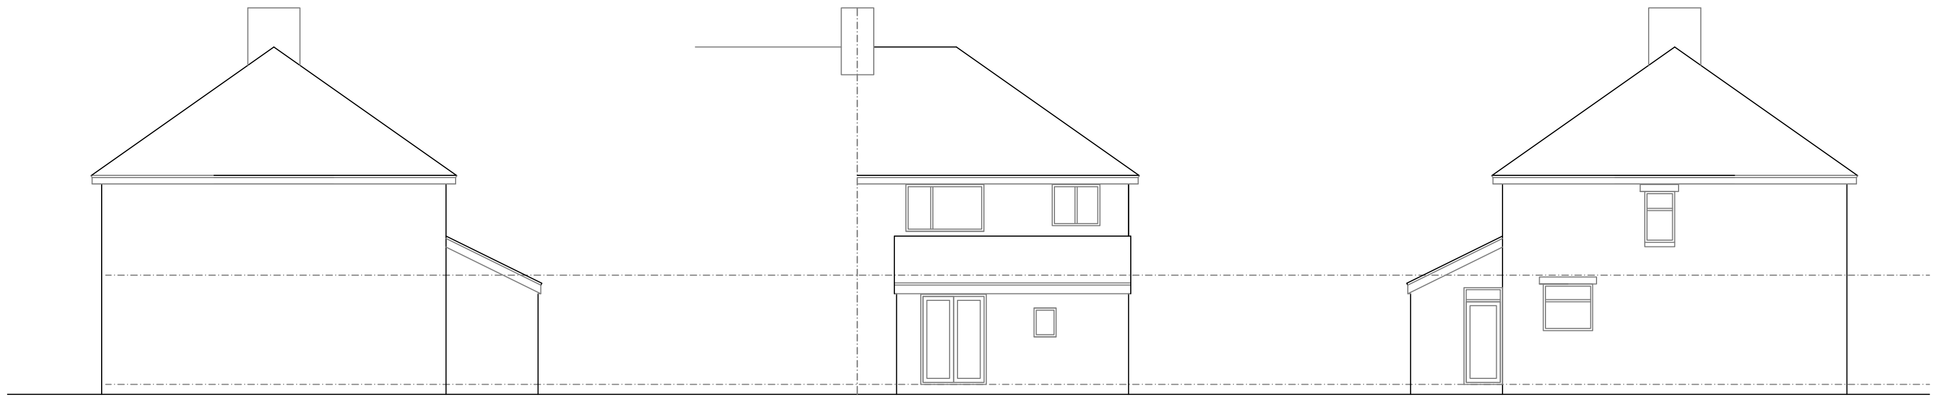

Existing Side elevation

Existing Rear elevation

Existing Side elevation

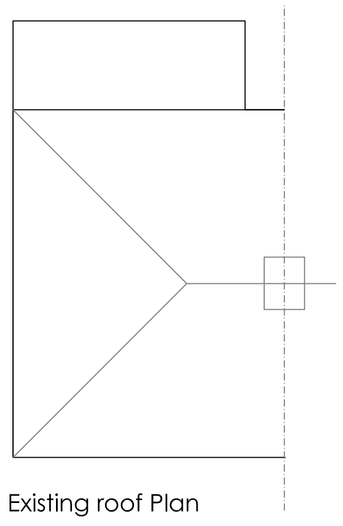

Existing roof Plan

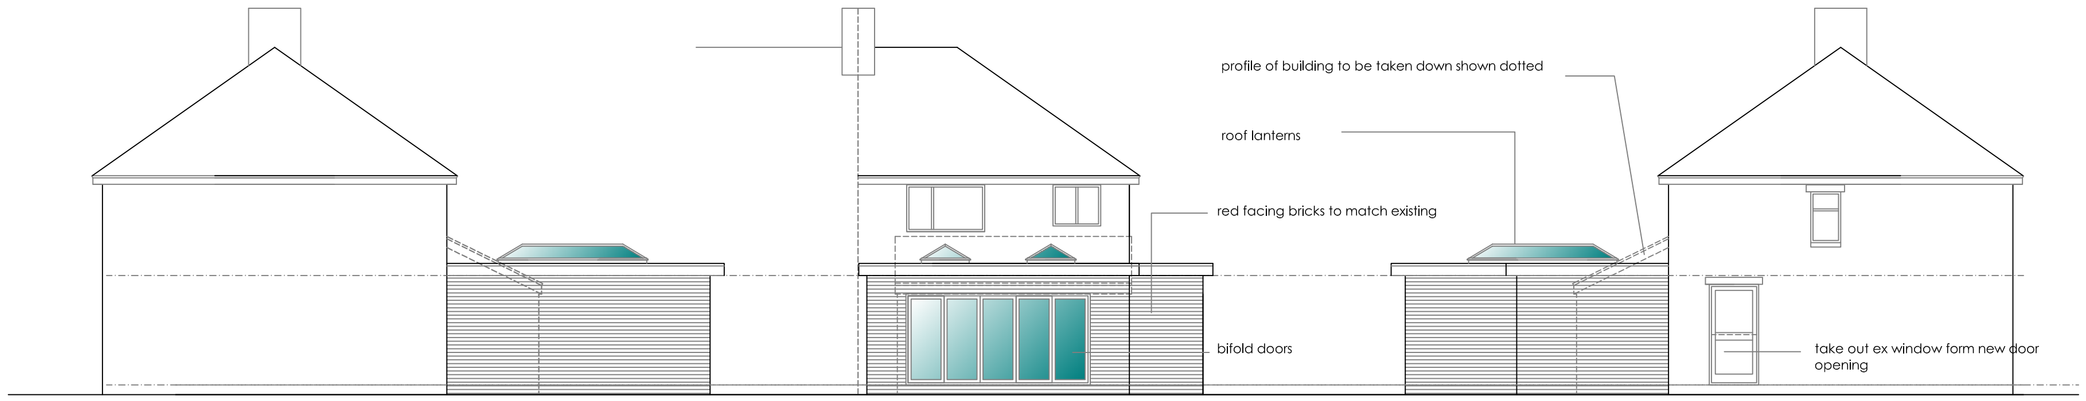

Side elevation

Rear elevation

Side elevation

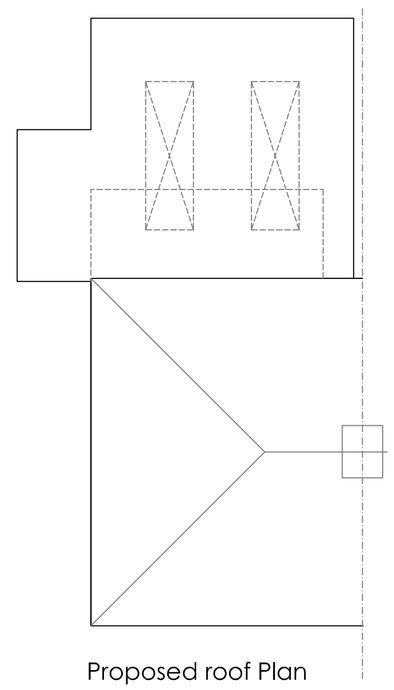

Proposed roof Plan



site plan 1:500

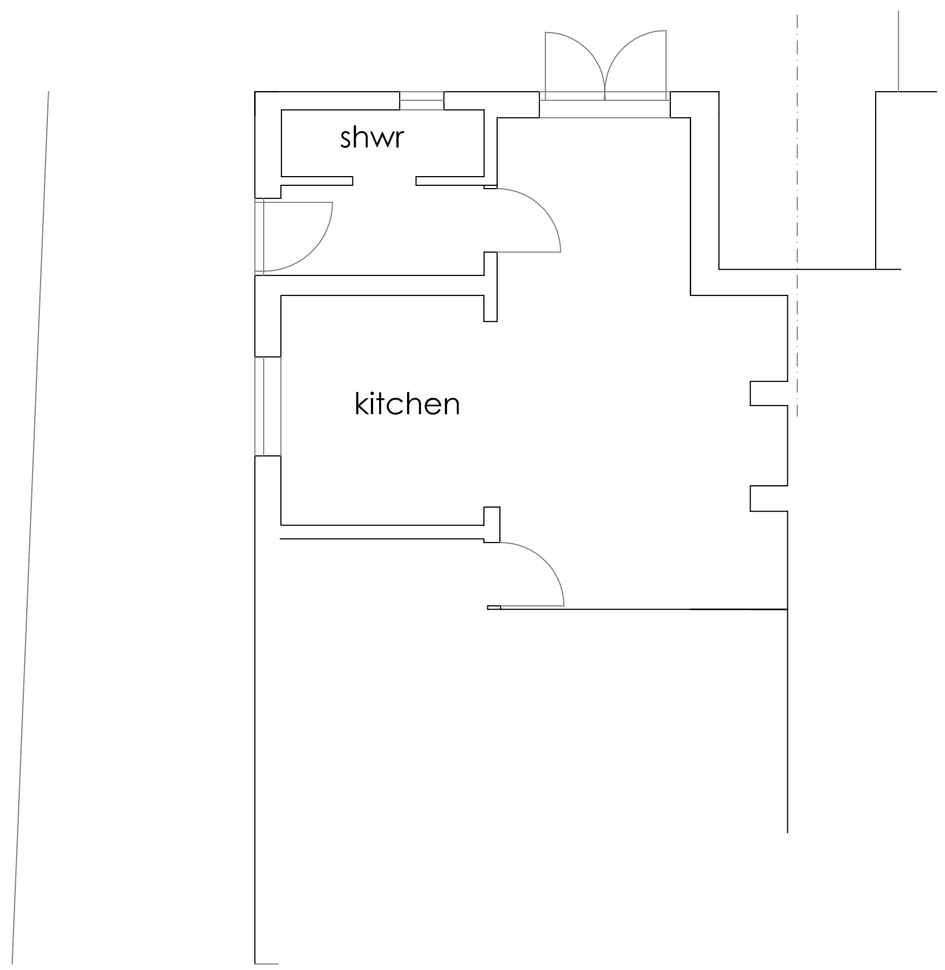

Existing Plan

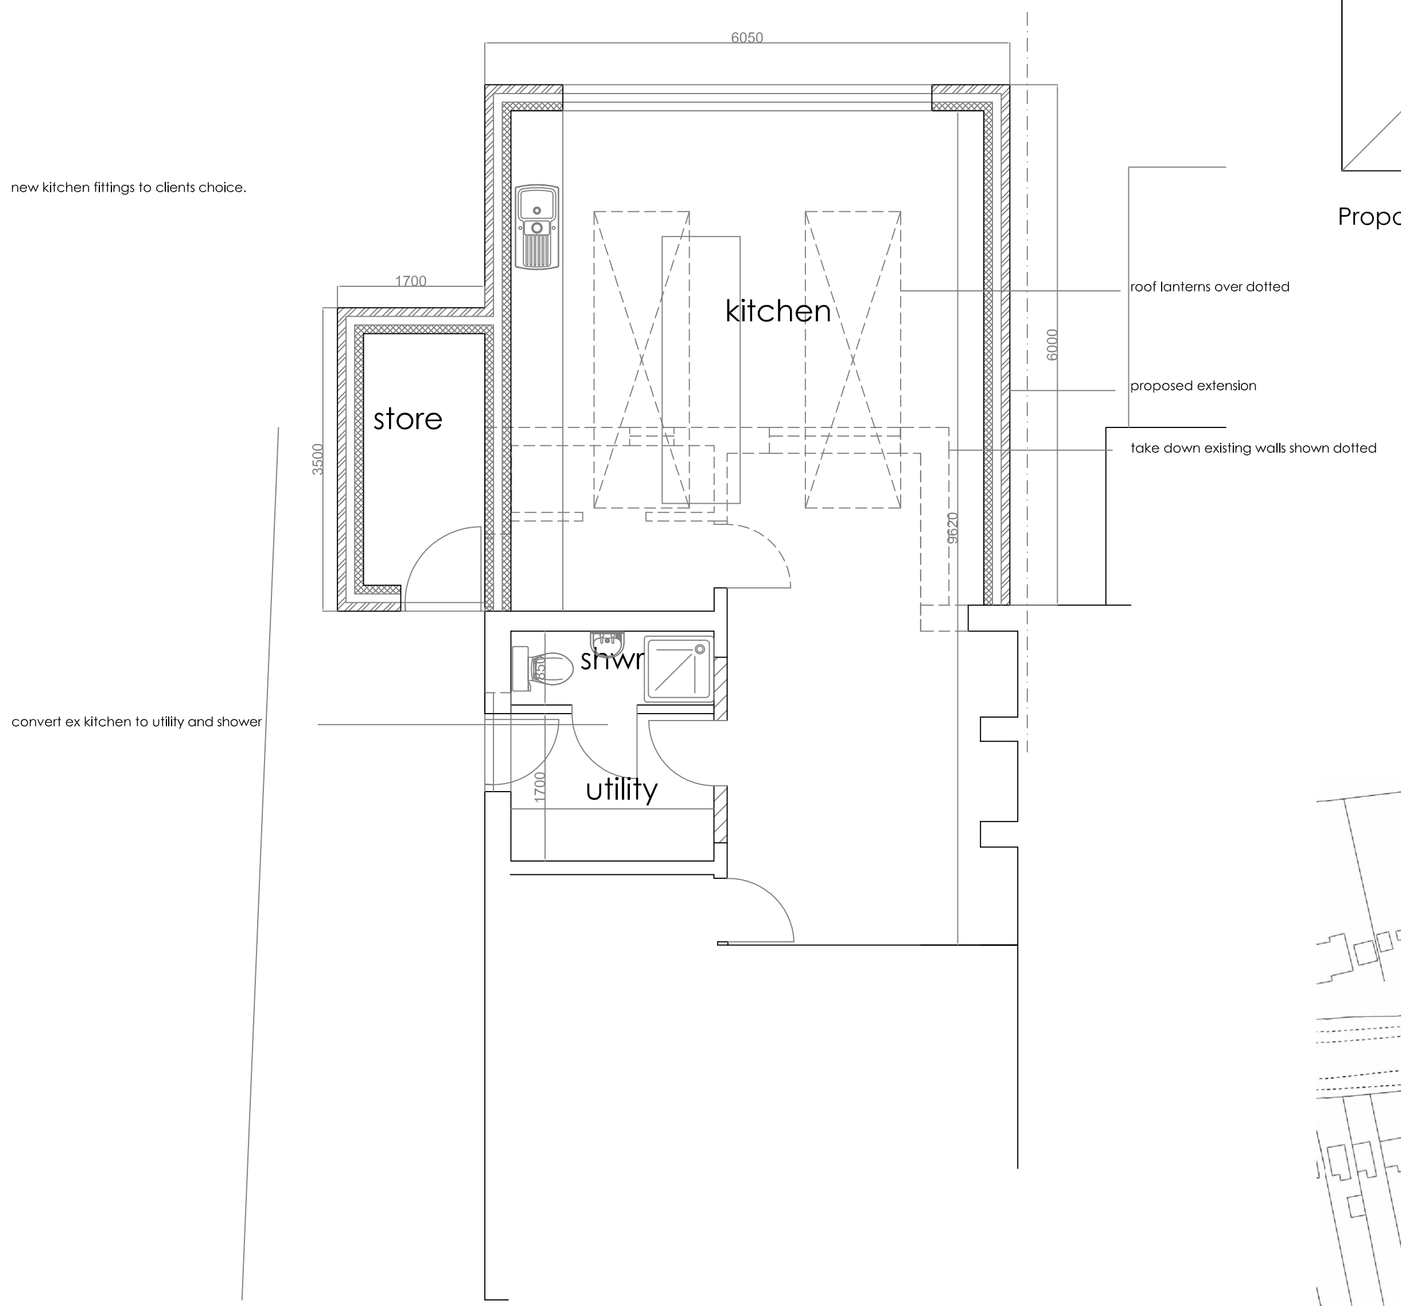

Proposed Plan



location plan 1:1250

north

Robert Berry MCIAT
Architectural services
10 Truro Close, Congleton, Cheshire, CW12 3BD
t : 01260 279098 m : 07790 179093 e: robert.berry10@yahoo.co.uk

Client
Mr Steve Machin

Project
Proposed extension at
69 Ladderedge Leek, ST13 7AG

Title
Scheme layout plan

Scale @A1 1:50 1:100

Date April 2020

Drg no 2003 /02 Rev