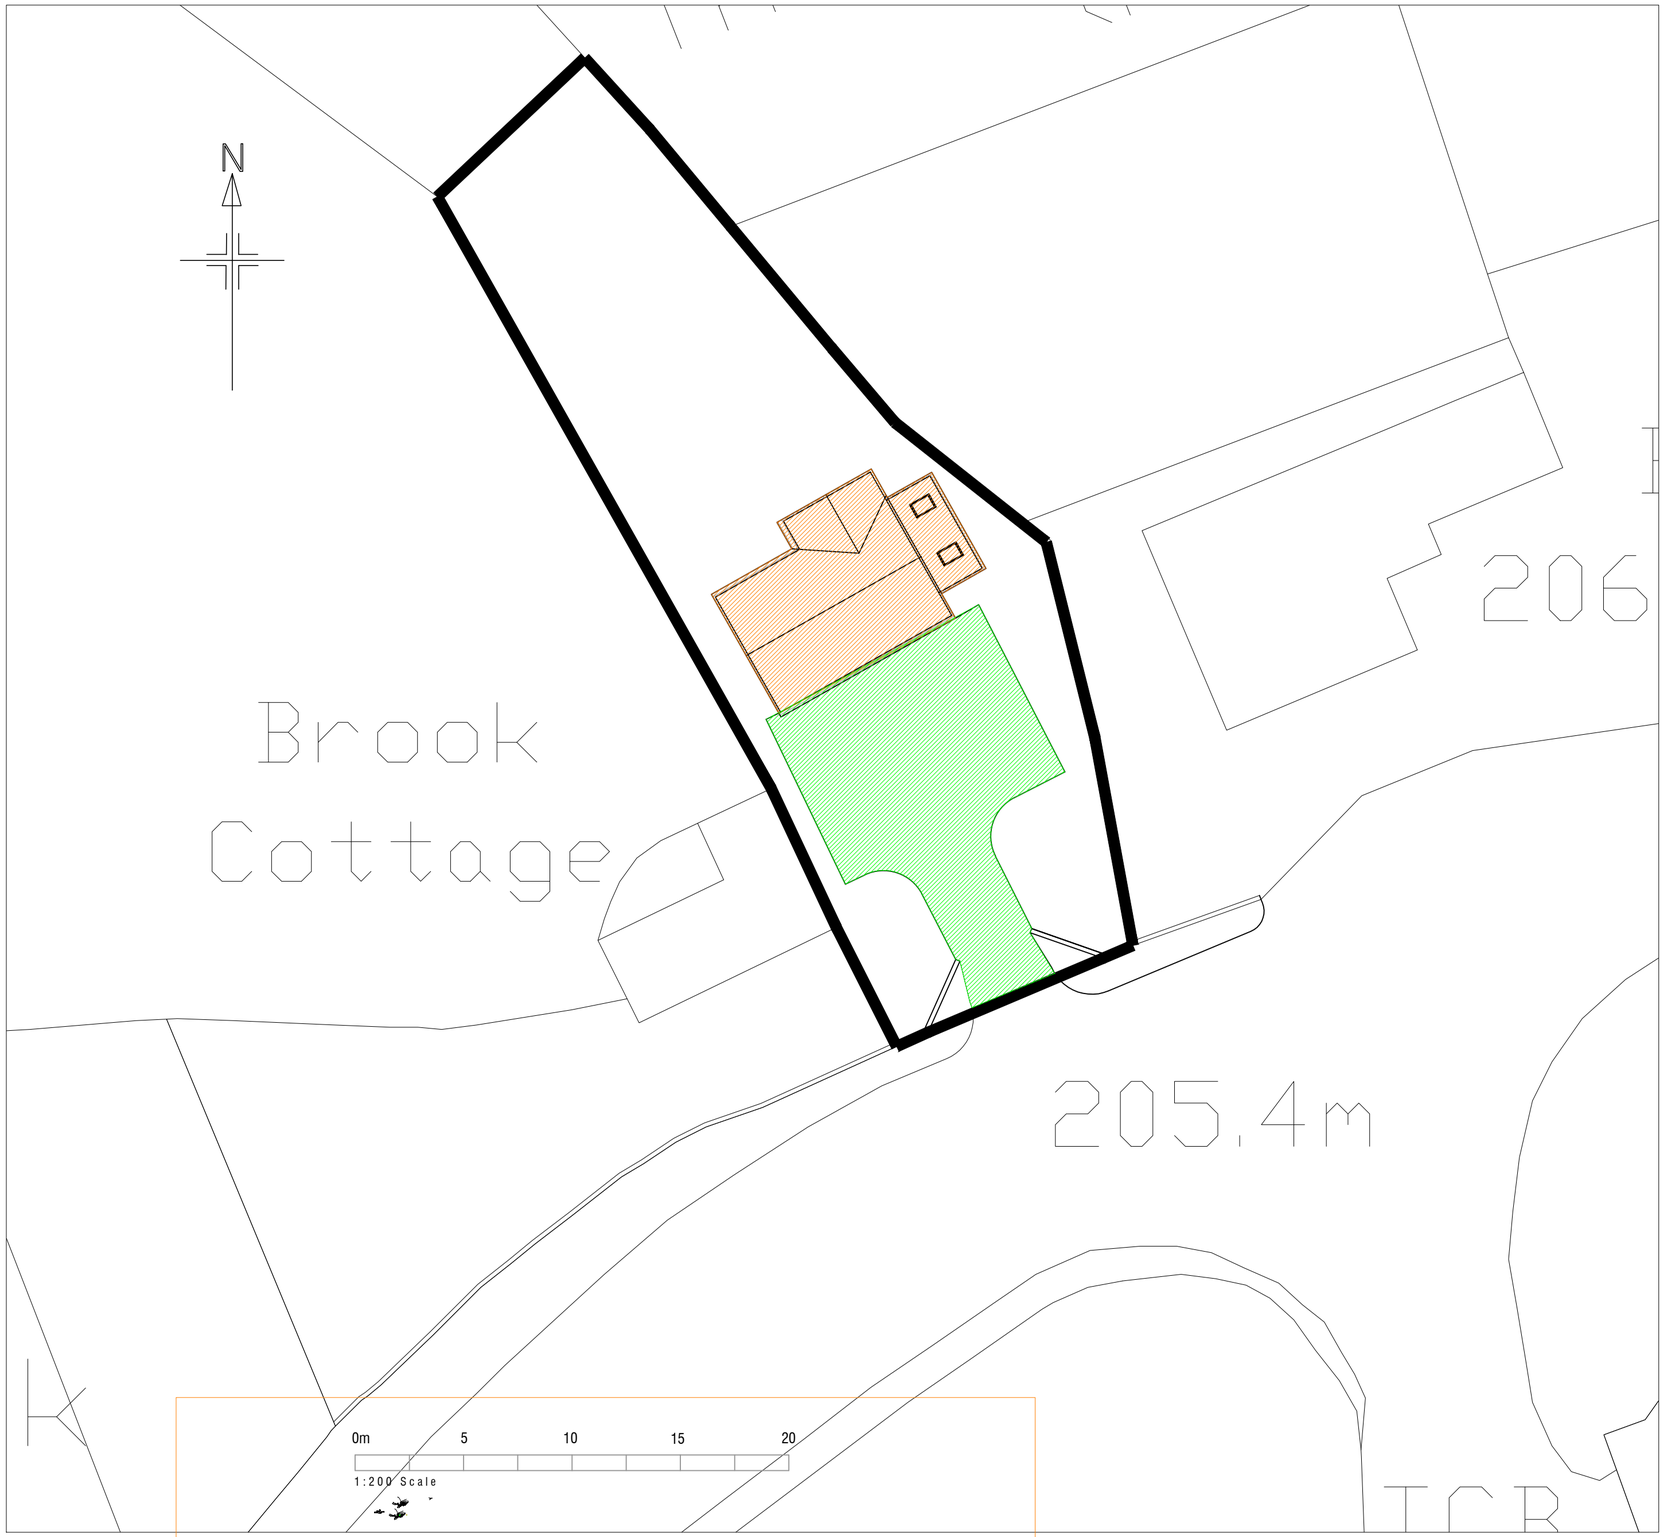

IMPERMEABLE AREA =79sqm
+URBAN CREEP =88sqm

IMPERMEABLE AREA =128sqm

Rev	Description	Chk'd/App'd	Date

Issue PRELIMINARY

Client/Architect
MR H. WAINSCOTT

Contract
SINGLE DWELLING
WHISTON
ST10 2HZ

Title
IMPERMEABLE AREA PLAN

KEYTECH DEVELOPMENT DESIGN LTD
RIVERSIDE OFFICES, MOUNTBATTEN WAY, CONGLETON, CW12 1DY
PHONE: 077101 99945, E-MAIL:gary@keytechdesign.co.uk

Date JUNE 20 **Scale** 1/200
Original size A2
Drawn GB
Checked **Approved**

Drawing No. **Revision.**
K841-100