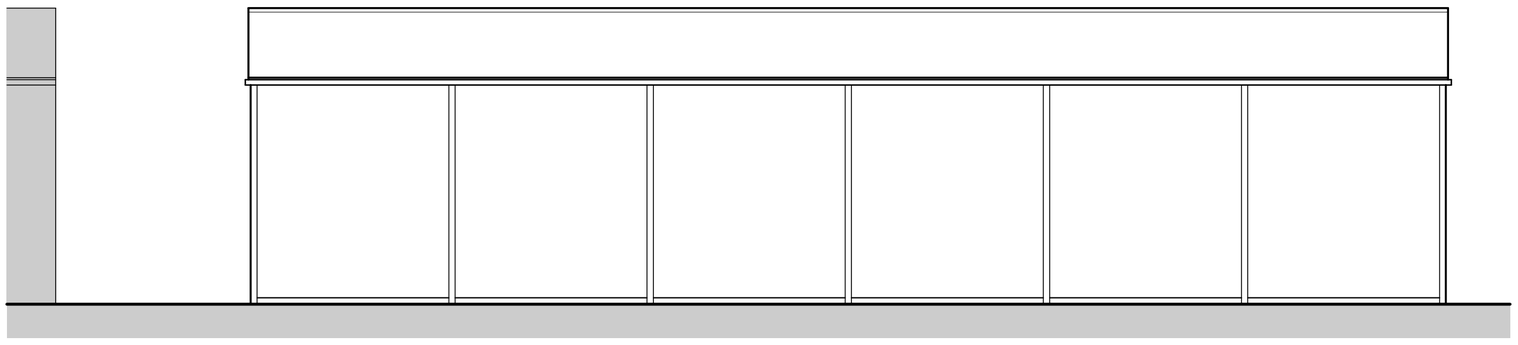

East Elevation

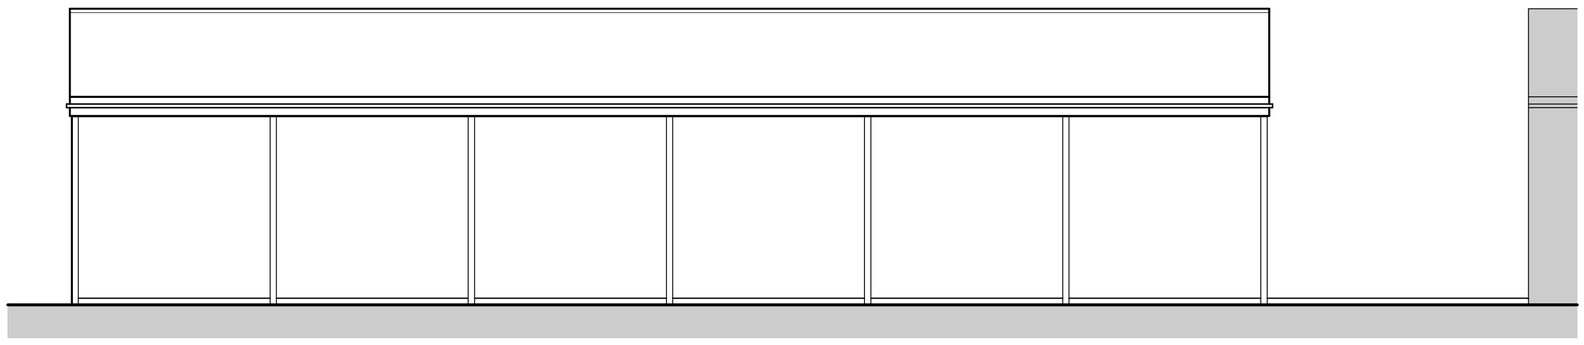

West Elevation

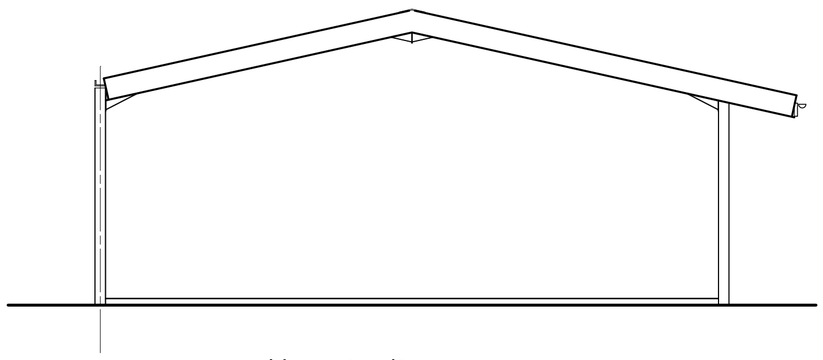

North Elevation

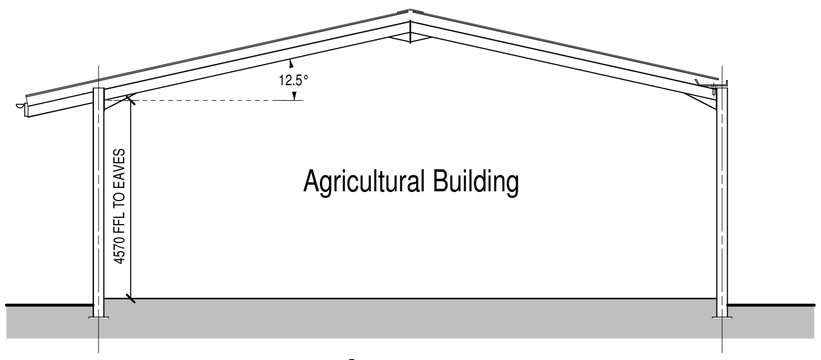

Section

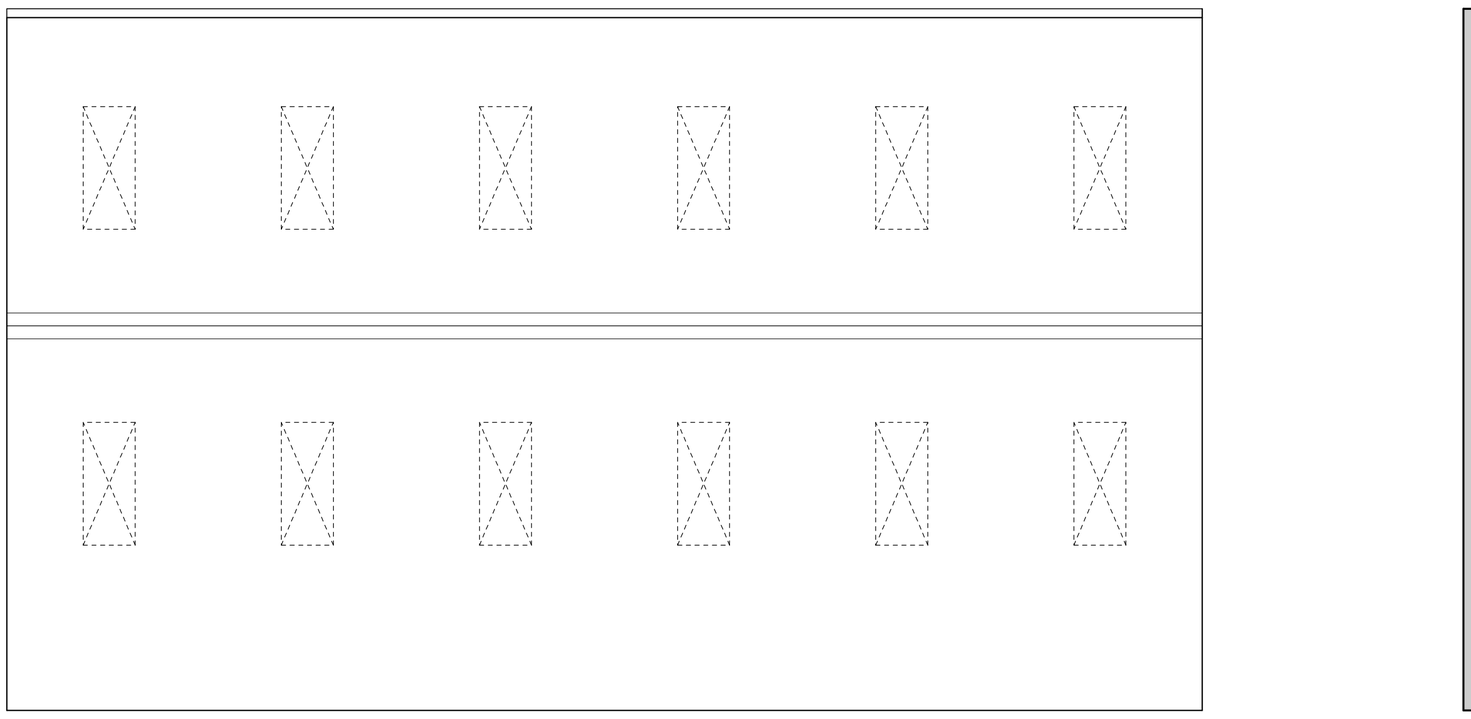

Roof Plan

EXTERNAL MATERIALS

Roof :-
Profiled fibre cement sheeting in natural grey.
Roof to include 20% profiled translucent sheet rooflights where shown.

Rainwater Goods :-
Black plastic gutters and downpipes to West elevation and galvanised valley gutter with plastic downpipes to East elevation.

scale bar @ 1:100

Floor Plan

Mr P Woodward

PROPOSED AGRICULTURAL BUILDING,
GREENTREE FARM, GREEN LANE,
RUDYARD,
LEEK, STAFFORDSHIRE MOORLANDS,
ST13 8PN

PLANNING PROPOSAL
FLOOR PLAN AND ELEVATIONS

Date	Sheet	Scale
JUNE 2020	A1	1:100
Drg No.	Rev.	Drawn
2020-2518-01	A	NAW

A - 09/06/2020 - 2 NO BAYS REMOVED

SAMMONS Architectural LIMITED
Chartered Institute of Architectural Technologists Registered Practice
10 Cawdry Buildings, Fountain Street, Leek. ST13 6JP
Telephone: 01538 386002
E-mail: info@sammonsltd.co.uk
Web: www.sammonsltd.co.uk

This drawing is copyright.
All dimensions must be checked prior to commencement.