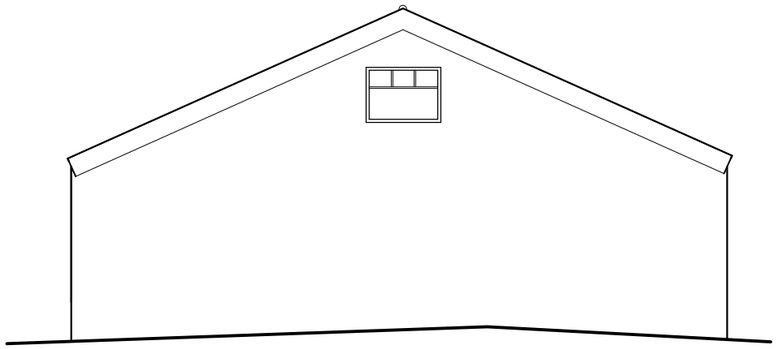

SOUTH EAST ELEVATION

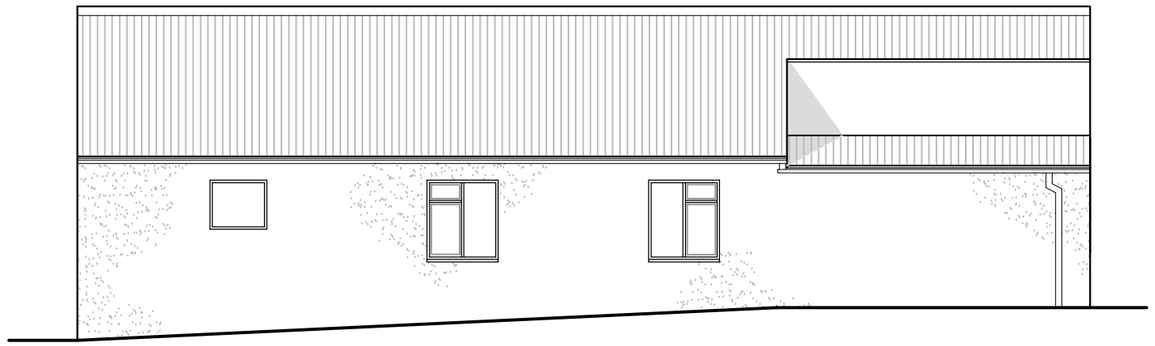

NORTH EAST ELEVATION

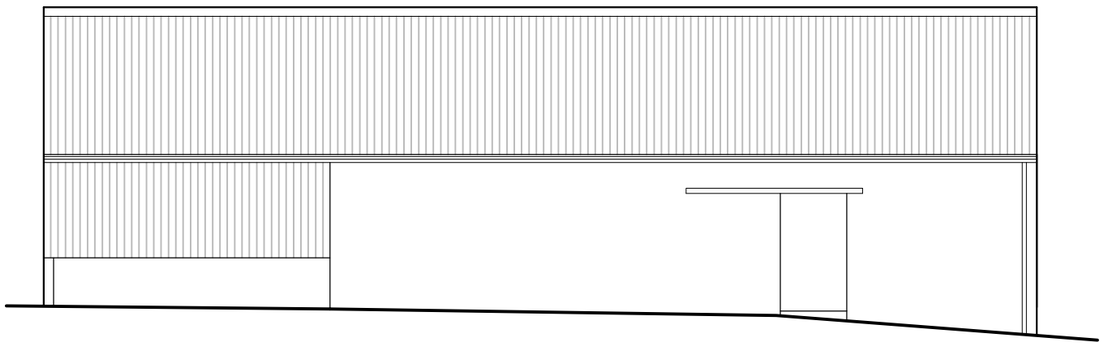

SOUTH WEST ELEVATION

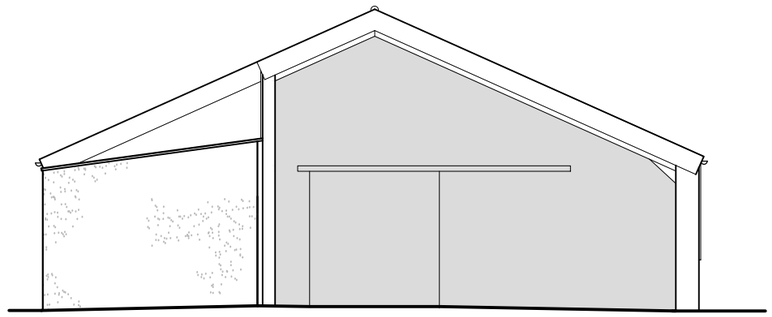

NORTH WEST ELEVATION

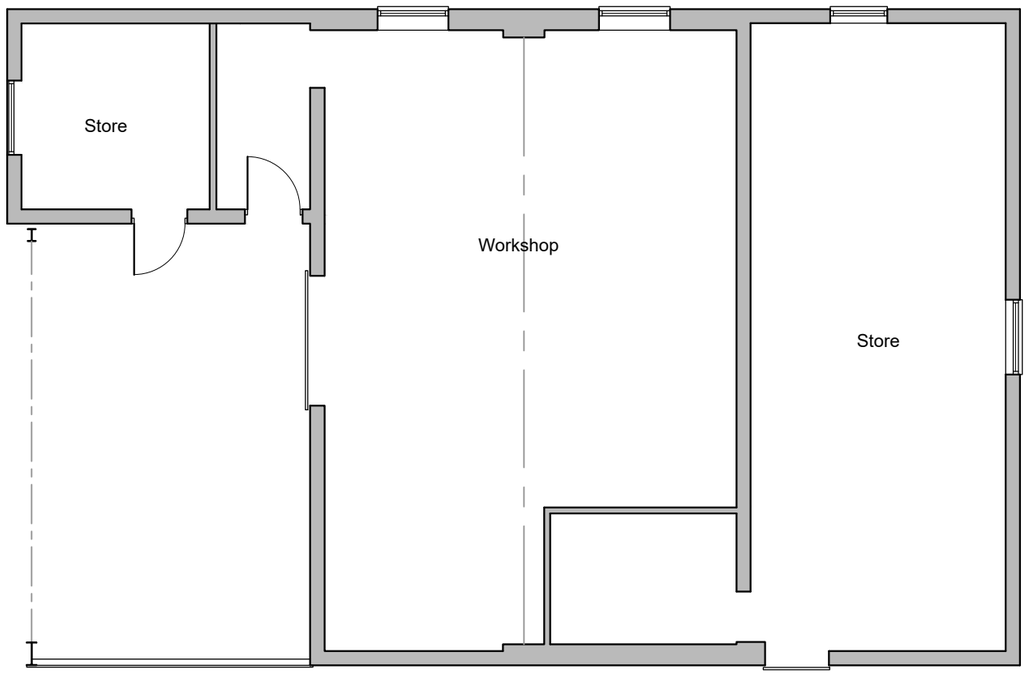


GROUND FLOOR PLAN

Elkin Design
Architectural, Planning & Building Consultant
14 Highfield Road, Hixon, Staffs, ST18 0LY
Tel 01889 207323 Mob 07941517482
E-mail gordon.elkin2@ntlworld.com

| | |
|---|---|
| DRG. NO. 20-112-01 | revision |
| title: Plans and Elevations as Proposed | scale: 1:100 @ A3 |
| project: Conversion of Outbuilding to Dwelling at Cross Farm, Hollington | date: June 2020 |
| | drawn: GSE |
| client: Mr & Mrs J. Earl | |